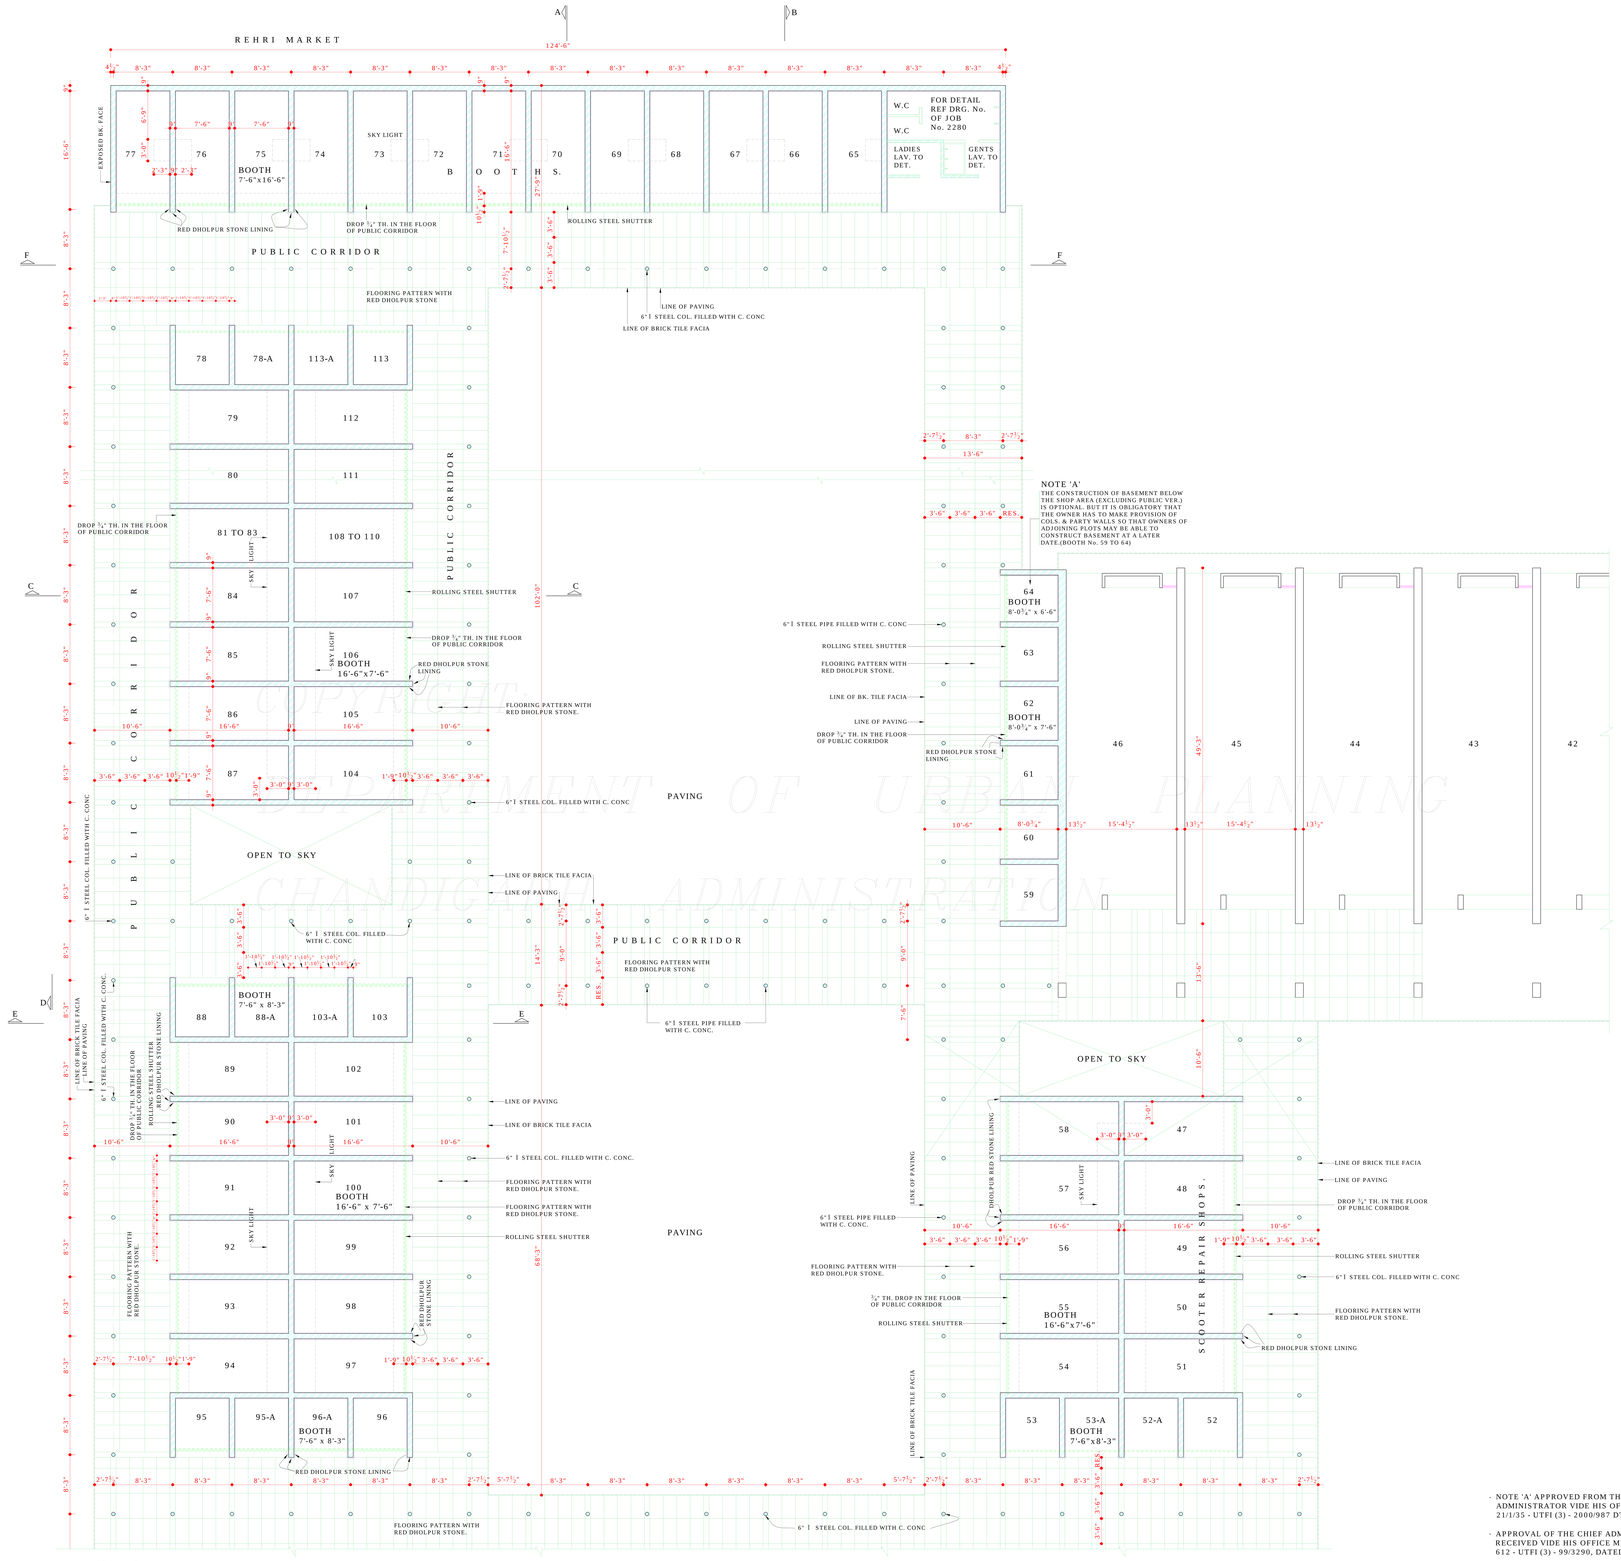

PLAN

DEPARTMENT OF URBAN PLANNING CHANDIGARH ADMN.

S.No.	NOTES.
	THIS DRG. IS THE PROPERTY OF THE DEPTT. OF ARCHITECTURE U.T. CHD & IT MUST NOT BE ALTERED, COPIED OR USED IN WHOLE OR INPART WITHOUT THE PERMISSION OF THIS DEPTT. IN WRITING.
1.	ONLY QUALIFIED ARCHITECTS ARE ALLOWED TO SUBMIT PLANS & SUPERWISE CONSTRUCTION AND ISSUE THE COMPLETION CERTIFICATES .
2.	PLINTH LEVEL SHALL BE OBTAINED FROM THE OFFICE OF THE CHIEF ARCHITECT & SECY. , DEPTT. OF URBAN PLANNING U.T. CHD.
3.	EXPOSED BK. WORK SHALL MEAN BRICK WORK FINISHED WITH LIME SURKHI POINTING DEEP STRUCK WITHOUT CUTTING THE BRICKS AS SHOWN IN DETAIL 'A' AND IN NO CASE ANY POINT OR COLOUR WASH SHALL BE APPLIED ON THIS SURFACE.
4.	PLASTERED SURFACE SHOWN ON THE DRG. SHALL BE WHITE WASHED UNLESS OR OTHERWISE SPECIFIED.
5.	INTERNAL CHANGES MAY BE ALLOWED SUBJECT TO THE PRIOR APPROVAL OF THE CHIEF ADMINISTRATOR.
6.	NO DEVIATION IN THE EXTERNAL FACADE OR FACADES THROUGH CORRIDOR SHALL BE ALLOWED.
7.	NO ADVERTISEMENT SHALL BE ALLOWED IN SPACES OTHER THAN STIPULATED IN THE DRAWINGS.
8.	NO RAIN WATER PIPE, SOIL VENTILATING OR ANY OTHER PIPE SHALL BE SEEN ON THE EXTERNAL FACE OF THE BUILDING.
9.	THE MEANS OF TAKING ELECTRICAL, TELEPHONE OR ANY OTHER CONNECTION FROM THE PUBLIC SUPPLY LINE BE SHOWN ON THE BUILDING PLANS AND SHALL BE SUBJECT TO THE APPROVAL OF THE CHIEF ADMINISTRATOR.
10.	ELECTRICAL FITTINGS FOR THE CORRIDOR SHALL BE AS SHOWN IN DETAIL AT X & Y.
11.	THE PUBLIC CORRIDOR INDICATED IN THE DRG. SHALL BE LEFT UNOBSTRUCTED, UNHINDERED, AND UNENCROACHED FOR THE EXCLUSIVE USE AS A "PUBLIC CORRIDOR" THE PATTERN OF RED DHOLPUR STONE FLOORING IN CORRIDOR AND THE SPECIFICATIONS OF CORRIDOR SHALL BE STRICTLY IN ACCORDANCE WITH THE INDICATIONS SHOWN ON THE DRAWINGS & EXTENDED & MAINTAINED BY THE OWNER TO THE ENTIRE SATISFACTION OF THE CHIEF ADMINISTRATOR.
12.	NO STORAGE TANK OR CHIMNEY STACK ETC. OR ANY OTHER MATERIAL STACKED ON THE ROOF SHALL PROJECT BEYOND THE HT. OF THE PARAPET OR PARTY WALL SO AS TO BE VISIBLE FROM THE STREET.
13.	EXTERNAL DOOR, WINDOWS, SHUTTERS & JOINERY WORK IN STEEL AS SPECIFIED IN DRGS. SHALL BE PAINTED IN GREY COLOUR OF I.S.I SHADE 412.
14.	NO BASEMENT IS ALLOWED IN BOOTHS.
15.	THIS DRG. MAY BE READ ALONG WITH DRG No. 21 OF JOB No. 2280 AND IS MEANT FOR BOOTH No. 47 TO 113.
	NOTE: THIS DRAWING HAS BEEN COMPUTERISED ON 26-08-09 FROM DRG. No. 20 JOB No. 2280

S.No.	DESCRIPTIONS.

REVISIONS

Sd/- S.K. MIDHA
15/2/99
CHIEF ARCHITECT

Sd/- A.K. SABHARWAL
9.2.99
SENIOR ARCHITECT

Sd/- K.I.S. VIRDI
9.2.99
ARCHITECT

ASSTT. ARCHITECT

OFFICE OF THE CHIEF ARCHITECT & SECY. U.T. CHANDIGARH.

SCALE :- 1/8" = 1'-0"

DATE: 8.2.99

Sd/- NEENA
DEALT BY

CHECKED BY

JOB. No. 2280

DRG. No. 20

ARCHITECTURAL CONTROL FOR SCOOTER REPAIR / GENERAL BOOTHS IN SEC. 41-D. CHD.

PLANS

- NOTE 'A' APPROVED FROM THE CHIEF ADMINISTRATOR VIDE HIS OFFICE MEMO No. 21/1/35 - UTFI (3) - 2000/987 DT. 2.2.2000
- APPROVAL OF THE CHIEF ADMINISTRATOR RECEIVED VIDE HIS OFFICE MEMO No. 612 - UTFI (3) - 99/3290, DATED 17/3/99.

Sd/-
CHIEF ADMINISTRATOR
CHANDIGARH ADMINISTRATION

DISCLAIMER

THOUGH EVERY CARE HAS BEEN TAKEN TO PROVIDE THE CORRECT VERSION OF THE ARCHITECTURAL CONTROL ON THIS DIGITIZED (PDF) FORMAT, YET IN CASE OF ANY DISCREPANCY, THE MASTER COPY OF THE ARCHITECTURAL CONTROL APPLICABLE ON EACH SUCH SITE, AS AVAILABLE IN THE COMMERCIAL RECORD OF THE OFFICE OF CHIEF ARCHITECT OR HER/HIS INTERPRETATION WILL OVERRULE THE DIGITIZED FORMAT.