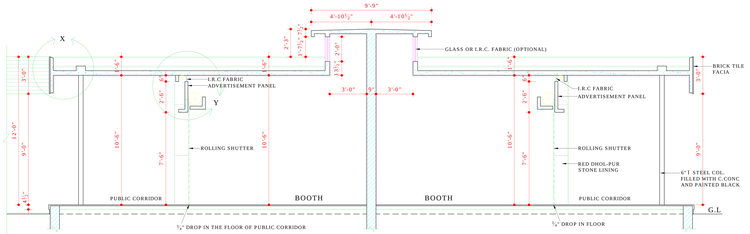

SECTION AT A-A

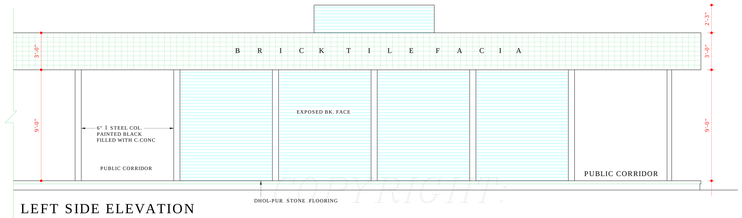

LEFT SIDE ELEVATION

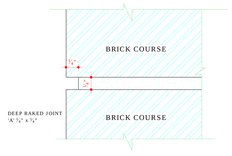

DETAIL 'A' OF DEEP STRUCK LIME SURKHI POINTING

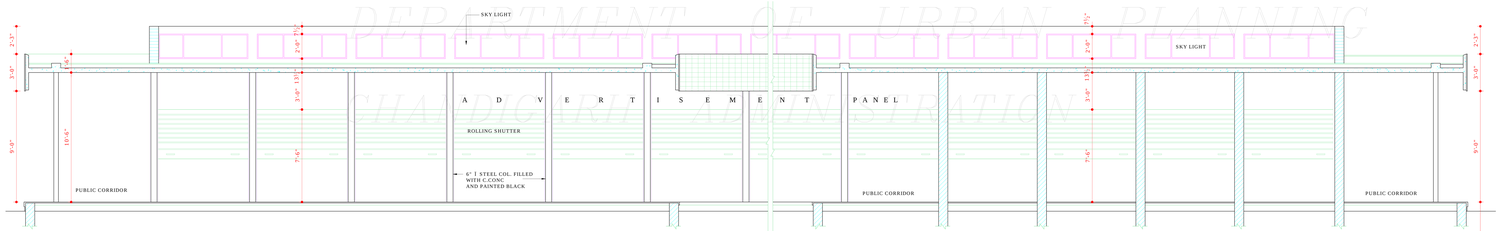

SECTIONAL ELEVATION AT B-B

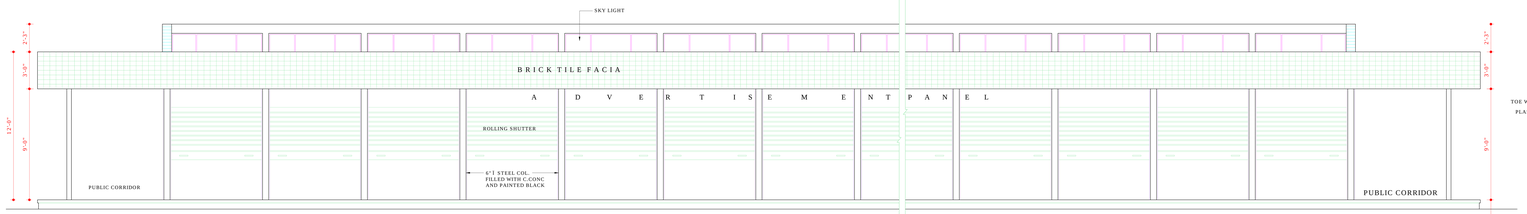

FRONT ELEVATION

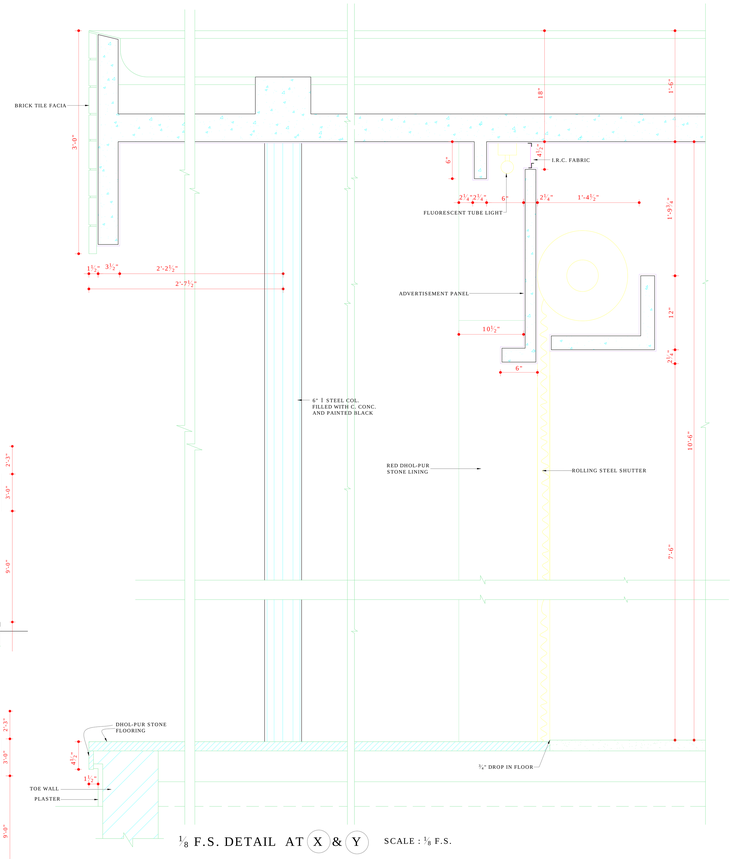

$\frac{1}{8}$ F.S. DETAIL AT (X) & (Y) SCALE : $\frac{1}{8}$ F.S.

DEPARTMENT OF URBAN PLANNING
CHANDIGARH ADMINISTRATION

DISCLAIMER

THOUGH EVERY CARE HAS BEEN TAKEN TO PROVIDE THE CORRECT VERSION OF THE ARCHITECTURAL CONTROL ON THIS DIGITIZED (PDF) FORMAT, YET IN CASE OF ANY DISCREPANCY, THE MASTER COPY OF THE ARCHITECTURAL CONTROL APPLICABLE ON EACH SUCH SITE, AS AVAILABLE IN THE COMMERCIAL RECORD OF THE OFFICE OF CHIEF ARCHITECT OR HER/HIS INTERPRETATION WILL OVERRULE THE DIGITIZED FORMAT.

APPROVAL OF THE CHIEF ADMINISTRATOR RECEIVED VIDE HIS MEMO No. 29(1)-38-UTF(2)-88/15413 CHANDIGARH U.T. DATED- 7.11.88

DEPARTMENT OF ARCHITECTURE U.T.

S.No.	NOTES
	THIS DRG. IS THE PROPERTY OF THE DEPTT. OF ARCHITECTURE U.T. CHD. FORMERLY OF THE PB. GOVT. & MUST NOT BE ALTERED, COPIED OR USED IN WHOLE OR INPART WITHOUT THE PERMISSION OF THIS DEPTT. IN WRITING.

NOTE:-
THIS DRAWING HAS BEEN COMPUTERISED ON 26-08-09 FROM DRG. No. 3 JOB No. 2280.

S.No.	DESCRIPTION	SIGN	DATE
	REVISIONS		

CHIEF ADMINISTRATOR

SD/- O.P. MEHTA 6.10.88 CHIEF ARCHITECT	Sd/- 12.8.88 SENIOR ARCHITECT
Sd/- AVTAR SINGH 12.8.88 ARCHITECT	Sd/- BALWINDER SAINI 26.7.88 ASSTT. ARCHITECT

OFFICE OF
THE CHIEF ARCHITECT
U.T CHD ADMN.

SCALE = ¼" TO A FEET	DATE : 22.7.88
Sd/- NEENA DEALT BY	JOB No. 2280 / DRG. No. 3
CHECKED BY	

ARCH. CONTROL FOR BOOTHS IN SECTOR 41-D CHANDIGARH

ELEVATION