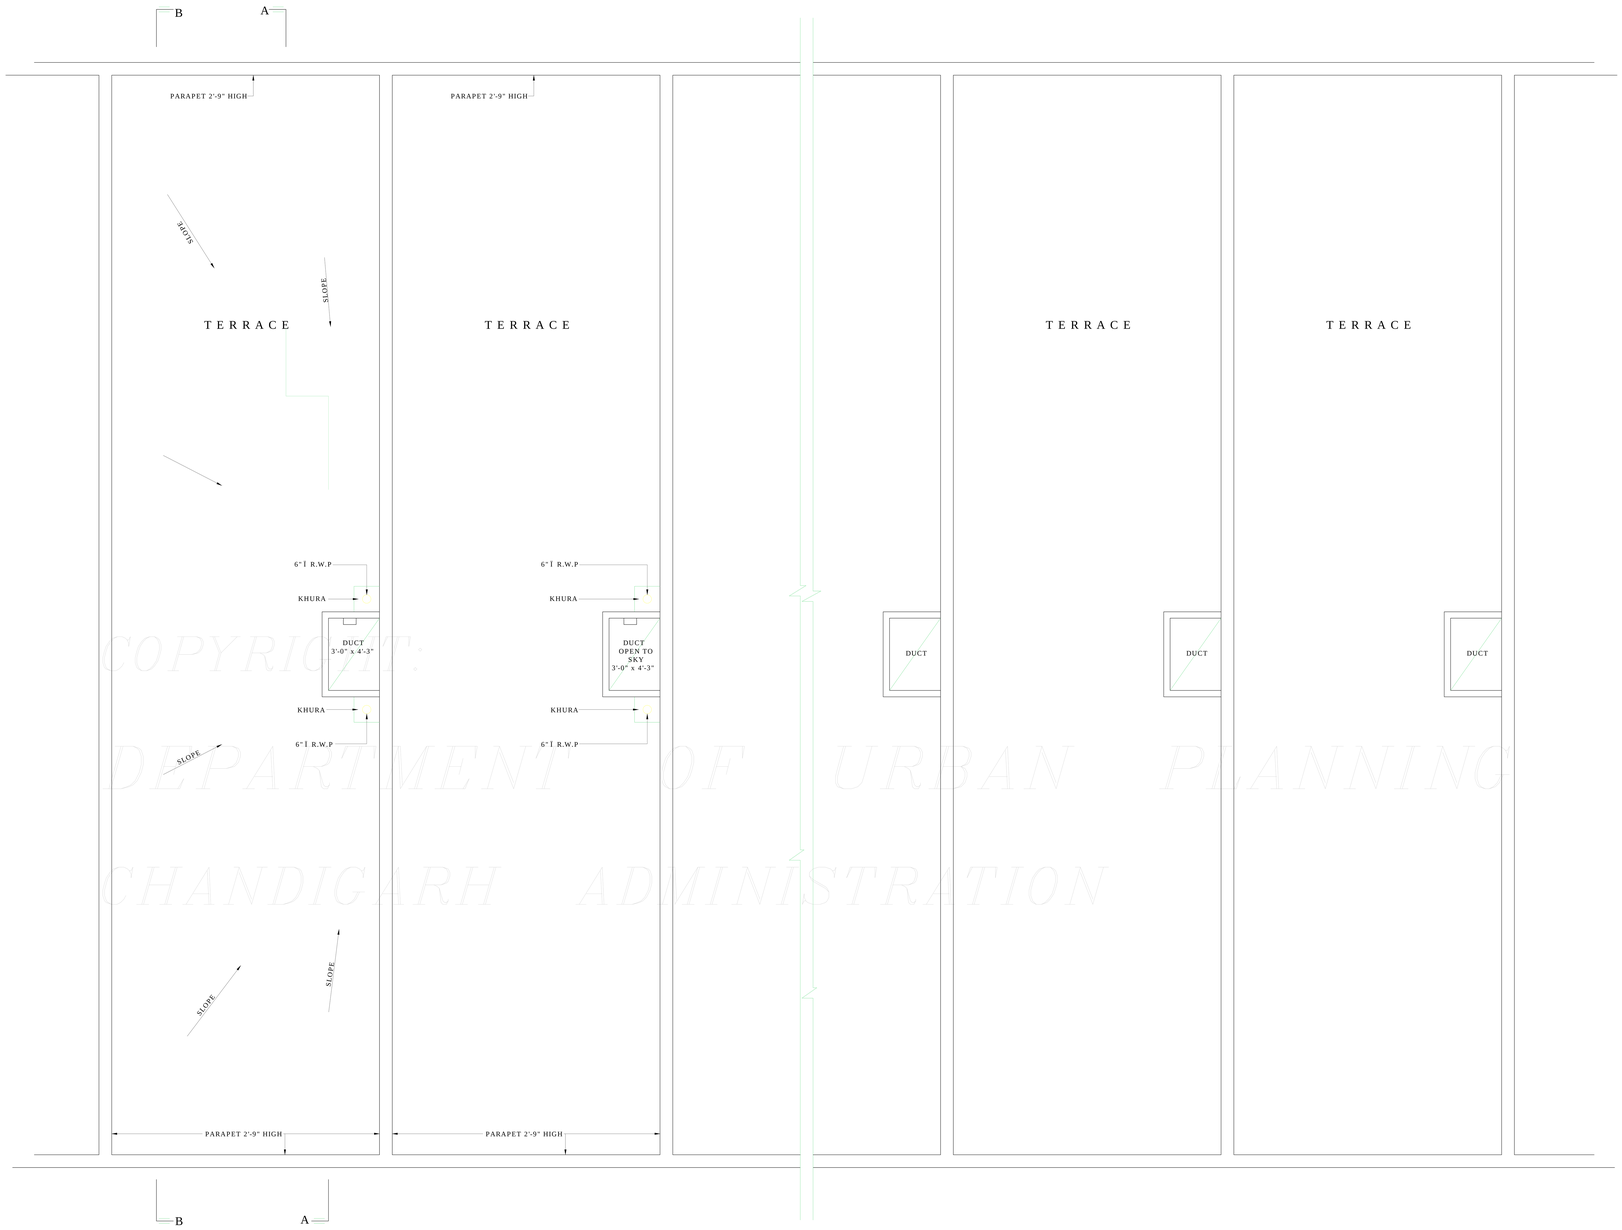

TERRACE PLAN

COPYRIGHT.
DEPARTMENT OF URBAN PLANNING
CHANDIGARH ADMINISTRATION

DISCLAIMER

THOUGH EVERY CARE HAS BEEN TAKEN TO PROVIDE THE CORRECT VERSION OF THE ARCHITECTURAL CONTROL ON THIS DIGITIZED (PDF) FORMAT, YET IN CASE OF ANY DISCREPANCY, THE MASTER COPY OF THE ARCHITECTURAL CONTROL APPLICABLE ON EACH SUCH SITE, AS AVAILABLE IN THE COMMERCIAL RECORD OF THE OFFICE OF CHIEF ARCHITECT OR HER/HIS INTERPRETATION WILL OVERRULE THE DIGITIZED FORMAT.

APPROVAL OF THE CHIEF ADMINISTRATOR RECEIVED VIDE HIS OFFICE MEMO No. 29(i) UTFI(2)-88/15297 CHANDIGARH U.T. DATED 3.11.88

Sd/- 3.11.88
CHIEF ADMINISTRATOR
CHANDIGARH ADMINISTRATION

DEPARTMENT OF ARCHITECTURE U.T.

S.No.	NOTES.
1.	THIS DRG. IS THE PROPERTY OF THE DEPTT. OF ARCHITECTURE U.T. CHD FORMERLY OF THE PB. GOVT. AND MUST NOT BE ALTERED, COPIED OR USED IN WHOLE OR IN PART WITHOUT THE PERMISSION OF THIS DEPTT. IN WRITING.
2.	THIS DRG. IS TO BE READ ALONG WITH DRG. No. 4 TO 6, 8 & 9 OF JOB No. 2280.

NOTES:-
THIS DRAWING HAS BEEN COMPUTERISED ON 11-12-09 FROM DRG. No. 7 JOB No. 2280

S.No.	DESCRIPTION	SIGN	DATE

REVISIONS

Sd/- O.P. MEHTA 28.10.88 CHIEF ARCHITECT	Sd/- V.P. ANIL 26.X.88 SENIOR ARCHITECT
Sd/- AVTAR SINGH 26.10.88 ARCHITECT	Sd/- BALVINDER SAINI 26.10.88 ASSTT. ARCHITECT

OFFICE OF THE
CHIEF ARCHITECT
CHANDIGARH

SCALE = ¼" = 1'-0"		DATED: 21.10.88
Sd/- DEALT BY	JOB No. 2280	DRG. No. 7
CHECKED BY		

ARCHITECTURAL CONTROL FOR SHOP-CUM-OFFICES IN SEC. 41-D CHANDIGARH

TERRACE PLAN