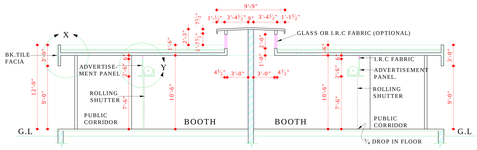

SECTION AT C-C

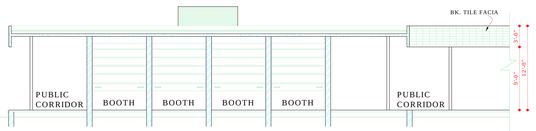

SECTION AT E-E

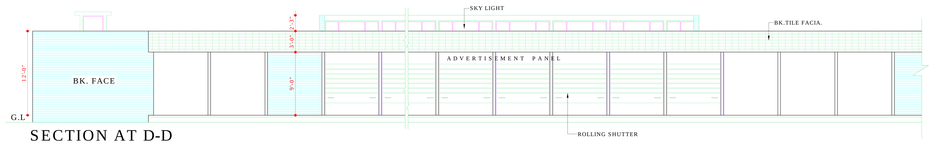

SECTION AT D-D

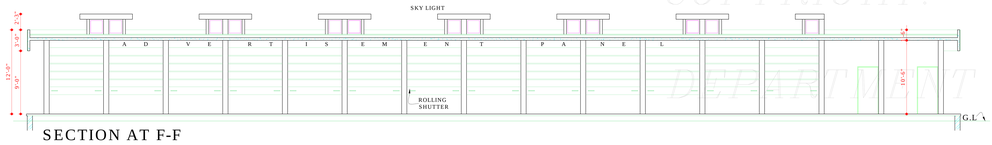

SECTION AT F-F

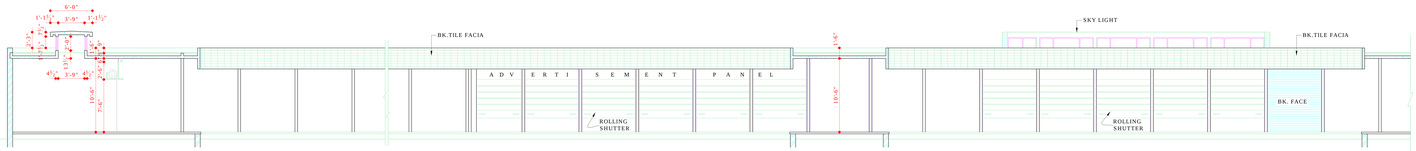

SECTION AT B-B

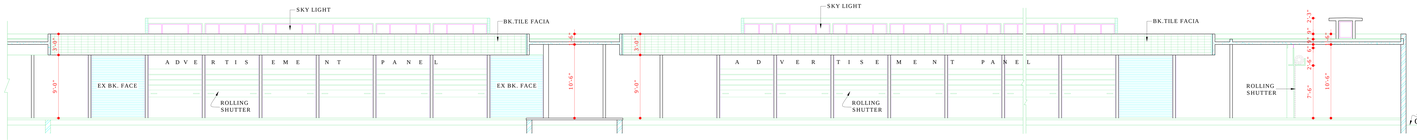

SECTION AT A-A

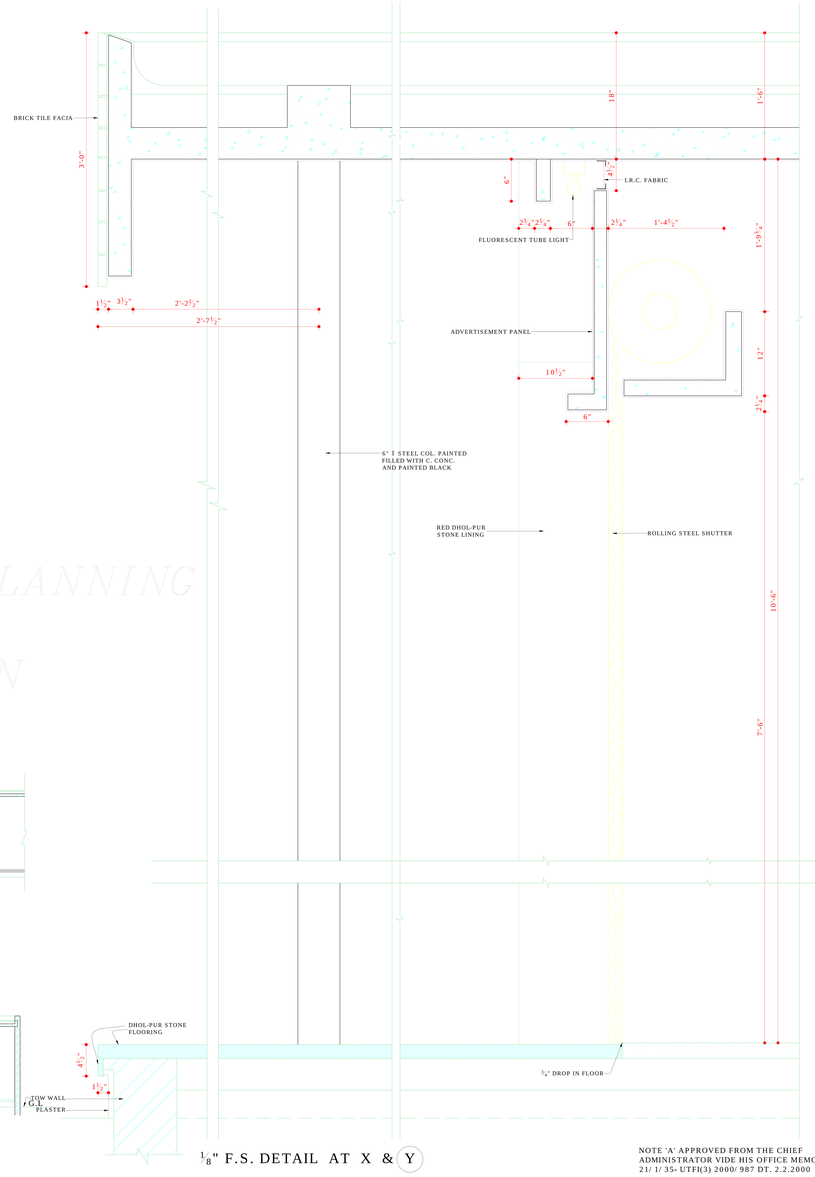

$\frac{1}{8}$" F.S. DETAIL AT X & Y

COPYRIGHT:
DEPARTMENT OF URBAN PLANNING
CHANDIGARH ADMINISTRATION

DISCLAIMER

THOUGH EVERY CARE HAS BEEN TAKEN TO PROVIDE THE CORRECT VERSION OF THE ARCHITECTURAL CONTROL ON THIS DIGITIZED (PDF) FORMAT, YET IN CASE OF ANY DISCREPANCY, THE MASTER COPY OF THE ARCHITECTURAL CONTROL APPLICABLE ON EACH SUCH SITE, AS AVAILABLE IN THE COMMERCIAL RECORD OF THE OFFICE OF CHIEF ARCHITECT OR HER/HIS INTERPRETATION WILL OVERRULE THE DIGITIZED FORMAT.

NOTE 'A' APPROVED FROM THE CHIEF ADMINISTRATOR VIDE HIS OFFICE MEMO No. 21/ 1/ 35- UTFI(3) 2000/ 987 DT. 2.2.2000

APPROVAL OF THE CHIEF ADMINISTRATOR RECEIVED VIDE HIS OFFICE MEMO No. 612-UTFI(3)-99/ 3290, DATED- 17.3.99.

Sd/-
CHIEF ADMINISTRATOR
CHANDIGARH ADMINISTRATION

DEPARTMENT OF
URBAN PLANNING
CHANDIGARH ADMN.

S.No.	NOTES
	THIS DRG. IS THE PROPERTY OF THE DEPTT. OF ARCHITECTURE U.T. CHD. & IT MUST NOT BE ALTERED, COPIED OR USED IN WHOLE OR INPART WITHOUT THE PERMISSION OF THIS DEPTT. IN WRITING.
	THIS DRG. IS TO BE READ ALONG WITH DRG No.20 OF JOB No.2280
	NOTE:- THIS DRAWING HAS BEEN COMPUTERISED ON 06-10-09 FROM DRG. No. 21 JOB No. 2280.

S.No.	DESCRIPTIONS	SIGN	DATE
	REVISIONS		

Sd/- S.K. MIDHA
15.2.99
CHIEF ARCHITECT

Sd/- SARBJEET SINGH
9.2.99
SENIOR ARCHITECT

Sd/- K.I.S. VIRDI
9.2.99
ARCHITECT

Sd/-
ASSTT. ARCHITECT

OFFICE OF THE
CHIEF ARCHITECT & SECY
U.T. CHANDIGARH.

SCALE =$\frac{1}{8}$" = 1'-0"

DATE : 8.2.99

Sd/- TARVINDER
DEALT BY

Sd/- NEENA
CHECKED BY

JOB No. 2280

DRG. No. 21

ARCHITECTURAL CONTROL FOR SCOOTER REPAIR/ GENERAL BOOTHS IN SECTOR 41-D, CHD

SECTIONS & ELEVATION