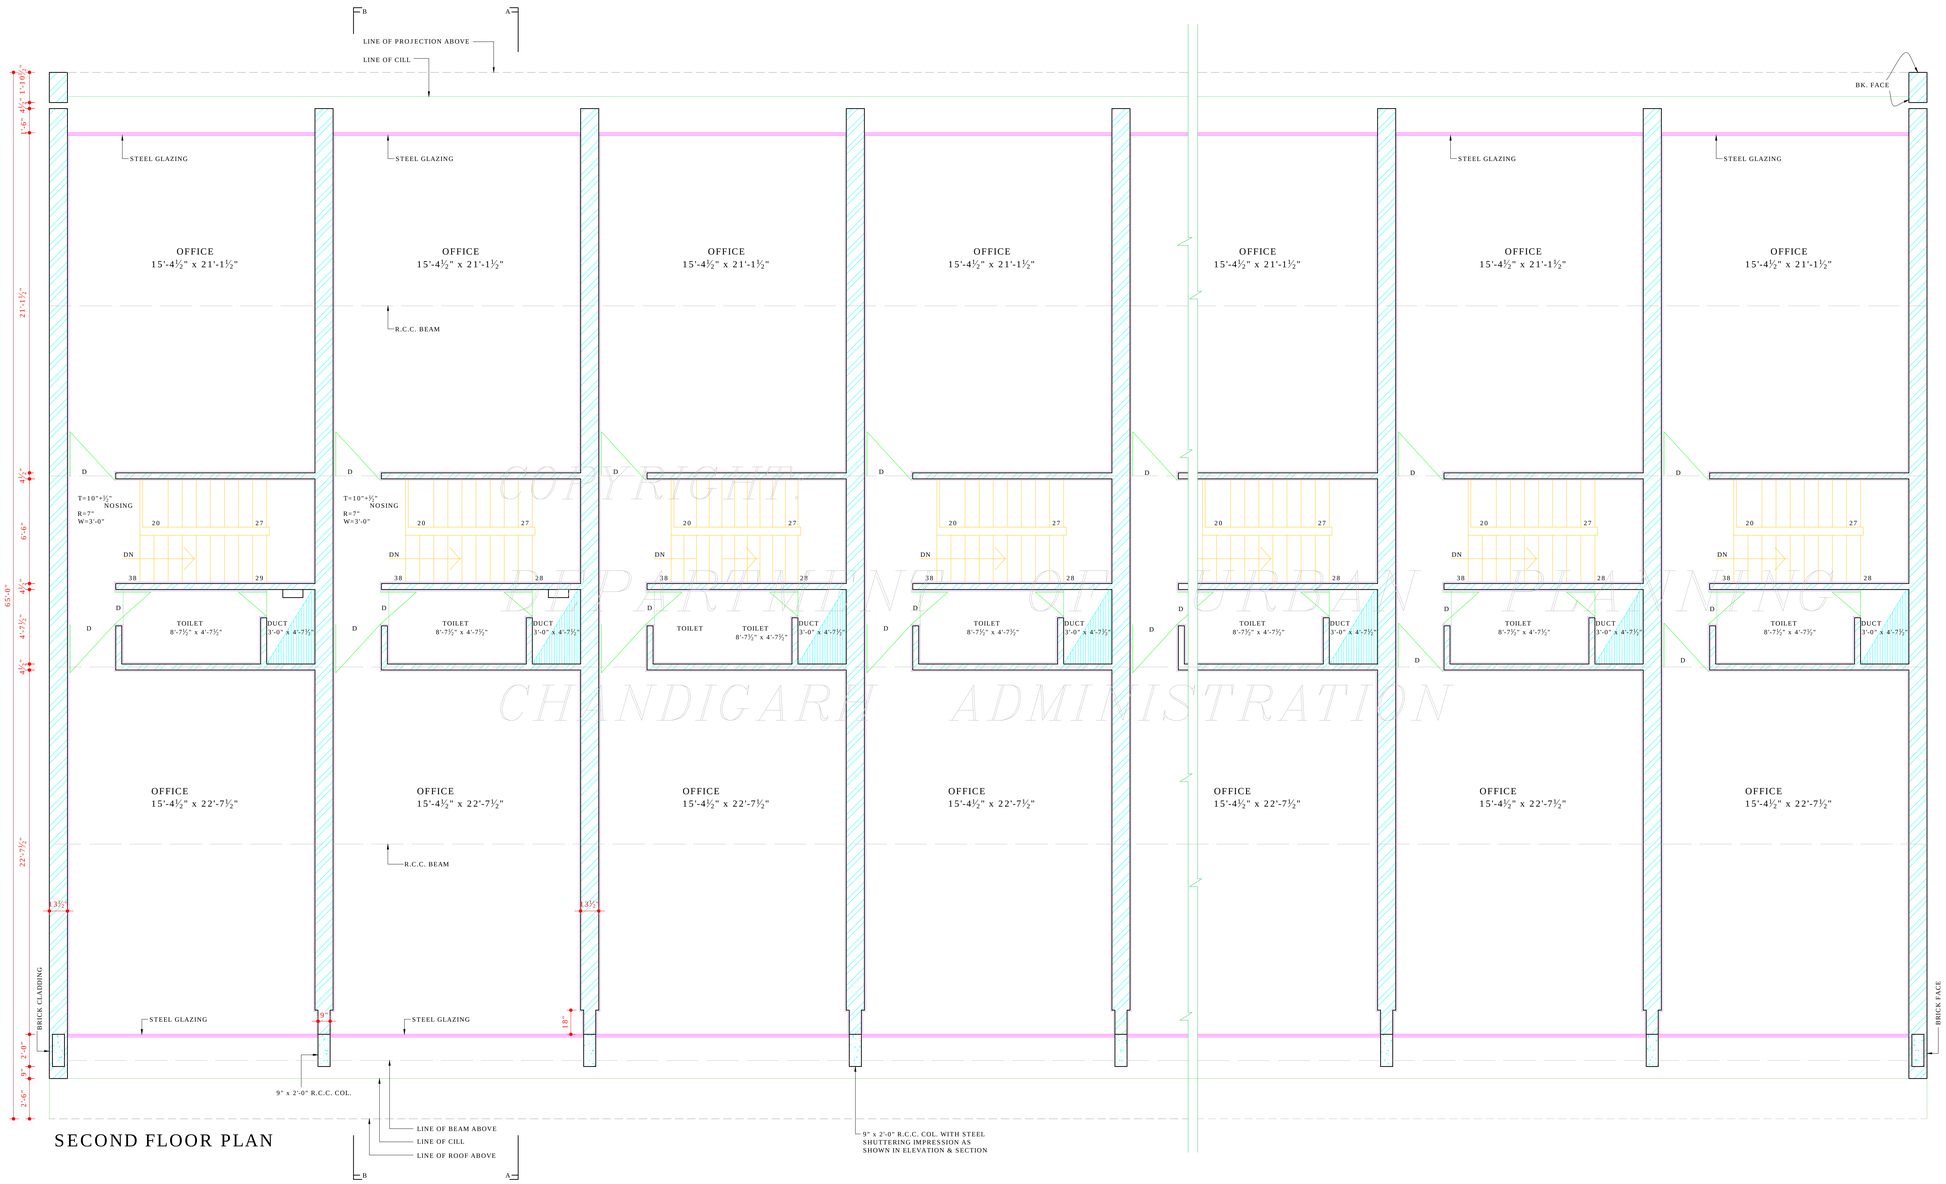

SECOND FLOOR PLAN

COPYRIGHT
DEPARTMENT OF URBAN PLANNING
CHANDIGARH ADMINISTRATION

APPROVAL OF THE CHIEF ADMINISTRATOR
VIDE HER OFFICE MEMO No.565-UTFI(4)-96/ 9493
DATED 23.7.96

Sd/-
CHIEF ADMINISTRATOR
CHANDIGARH ADMN.

DISCLAIMER

THOUGH EVERY CARE HAS BEEN TAKEN TO PROVIDE THE CORRECT VERSION OF THE ARCHITECTURAL CONTROL ON THIS DIGITIZED (PDF) FORMAT, YET IN CASE OF ANY DISCREPANCY, THE MASTER COPY OF THE ARCHITECTURAL CONTROL APPLICABLE ON EACH SUCH SITE, AS AVAILABLE IN THE COMMERCIAL RECORD OF THE OFFICE OF CHIEF ARCHITECT OR HER/HIS INTERPRETATION WILL OVERRULE THE DIGITIZED FORMAT.

DEPARTMENT OF ARCHITECTURE CHANDIGARH ADMN.

S.No.	NOTES.
1.	THIS DRG. IS THE PROPERTY OF THE DEPTT. OF ARCHITECTURE U.T. CHANDIGARH AND MUST NOT BE ALTERED, COPIED OR USED IN WHOLE OR IN PART WITHOUT THE PERMISSION OF THIS DEPTT. IN WRITING.
2.	THIS DRG. IS TO BE READ ALONG WITH DRG. No. 10, 11 & 13 TO 16 OF JOB No. 2280.
22	"AS PER THE RECOMMENDATION OF THE HIGH POWERED COMMITTEE REGARDING BASEMENTS CONSTITUTED BY A-A AND DIRECTIONS GIVEN BY THE FINANCE SECRETARY VIDE MEMO No. 11/ 2/ 70/ UTFI (4)/ 4098 dt. 3.07.07, BASEMENT IS ALLOWED TO BE EXTENDED UNDER THE PUBLIC CORRIDOR (UPTO THE COLUMN) IN FRONT AND REAR PUBLIC CORRIDORS IN ALL THE SCO's ONLY. THIS FACILITY MAY ALSO BE EXTENDED TO THE SIDE CORRIDOR OF CORNOR PLOTS. THE LIGHT/ VENTILATION PROVISIONS WILL BE PROPORTIONATELY INCREASED AS ALLOWED IN THE EXISTING ARCHITECTURAL CONTROLS SUBJECT TO THE FIRE SAFETY NORMS. THE STRUCTURAL STABILITY OF THE BUILDING AND THE ADJOINING BUILDING IS TO BE ENSURED BY THE OWNER/ STRUCTURAL ENGINEER AND THE SERVICES RUNNING THROUGH THE CORRIDOR ARE ALSO BE REARRANGED SO THAT THE SAME DO NOT OBSTRUCT THE FEE FLOW OF TRAFFIC AND ALSO ARE NOT VISIBLE IN THE BASEMENT ". Sd/- DILPREET 21.8.07
	NOTE:- THIS DRAWING HAS BEEN COMPUTERISED ON 06-10-09 FROM DRG. No.12 JOB No. 2280

S.No.	DESCRIPTION	SIGN	DATE
	REVISIONS		

Sd/- S.K. MIDHA
31.1.95
CHIEF ARCHITECT

Sd/- SARBJEET SINGH
9.12.94
SENIOR ARCHITECT

Sd/- AVTAR SINGH
9.12.94
ARCHITECT

Sd/- R.S. KALSI
30.11.94
ASSTT. ARCHITECT

OFFICE OF THE
CHIEF ARCHITECT & SECY.
U.T. CHANDIGARH

SCALE = ¼" = 1'-0"

DATED

Sd/-
DRAWN

CHECKED

JOB No. 2280

DRG. No. 12

ARCHITECTURAL CONTROL FOR SHOP CUM OFFICES IN SECTOR 41-D CHANDIGARH

SECOND FLOOR PLAN