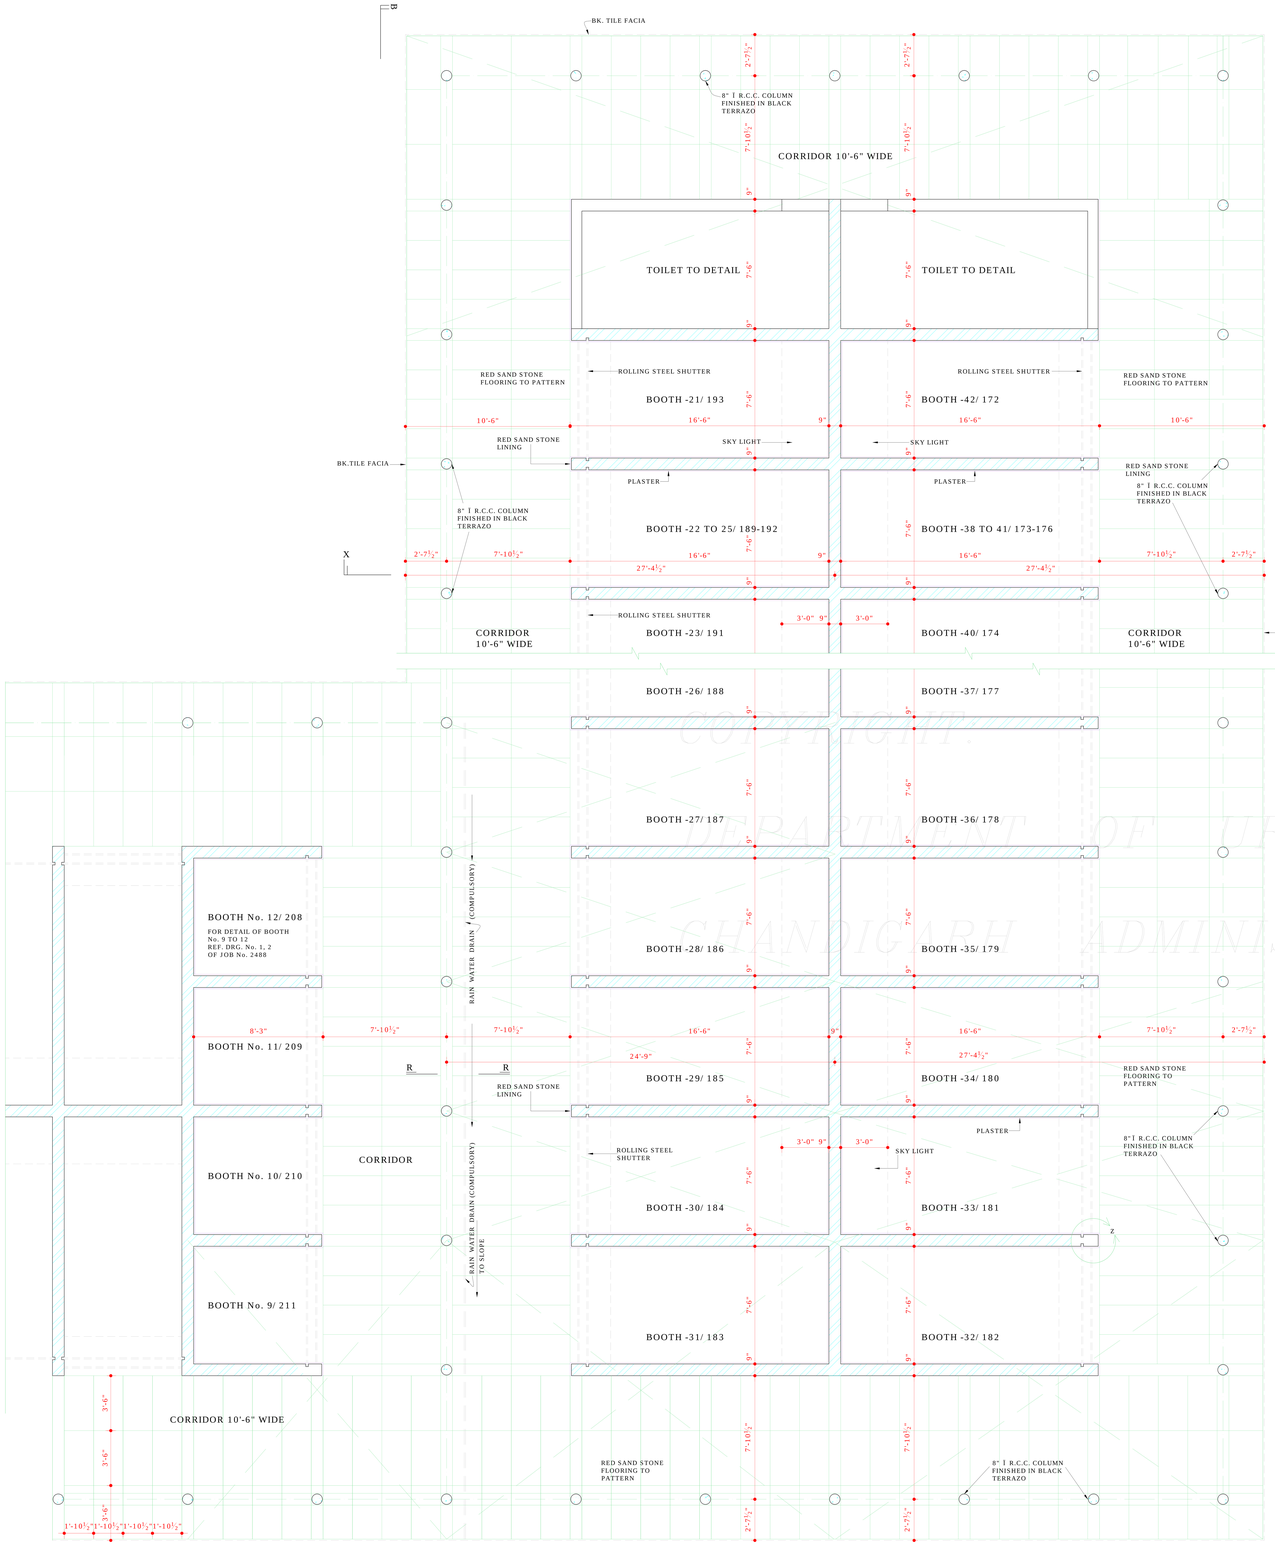

PLAN

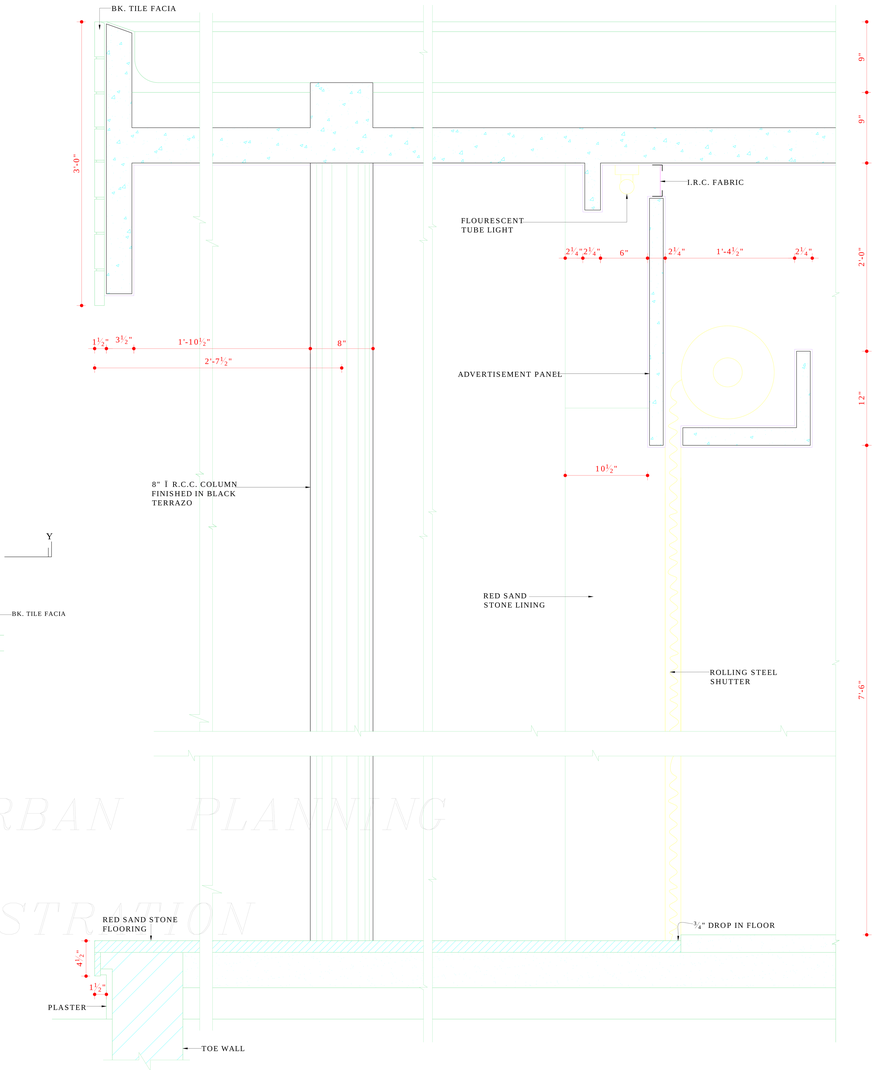

1/8" FULL SIZE SECTION AT X-Y

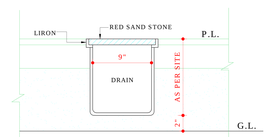

1/8" F.S. DETAIL OF DRAIN AT 'R-R'

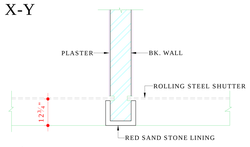

1/2" F.S. DETAIL AT Z

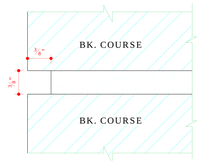

F.S. DETAIL OF RAKED JOINT 'K'
(CLAUSE No. 4)

DISCLAIMER

THOUGH EVERY CARE HAS BEEN TAKEN TO PROVIDE THE CORRECT VERSION OF THE ARCHITECTURAL CONTROL ON THIS DIGITIZED (PDF) FORMAT, YET IN CASE OF ANY DISCREPANCY, THE MASTER COPY OF THE ARCHITECTURAL CONTROL APPLICABLE ON EACH SUCH SITE, AS AVAILABLE IN THE COMMERCIAL RECORD OF THE OFFICE OF CHIEF ARCHITECT OR HER/HIS INTERPRETATION WILL OVERRULE THE DIGITIZED FORMAT.

REVISED APPROVAL RECEIVED VIDE MEMO No.3303 U.T.F.I (3)-99/ 3220 DT. 16.3.99

Sd/- G. VAJRALINGAM
CHIEF ADMINISTRATOR
CHANDIGARH U.T.

Sd/-
SH. N.S. KANG
CHIEF ADMINISTRATOR
CHANDIGARH ADMN.

APPROVAL RECEIVED VIDE MEMO No.6750 UTFI (-5)-1997/ 21045, DATED 17.11.97

DEPARTMENT OF URBAN PLANNING

N

S.No.	NOTES
1.	THIS DRG. IS THE PROPERTY OF THE DEPTT. OF ARCHITECTURE U.T. CHANDIGARH & FORMERLY OF THE PB. GOVT. & MUST NOT BE ALTERED, COPIED OR USED IN WHOLE OR IN PART WITHOUT PRIOR PERMISSION OF THIS DEPTT. IN WRITING.
2.	ONLY QUALIFIED ARCHITECTS ARE ALLOWED TO SUBMIT PLANS & SUPERVISE CONSTRUCTION & ISSUE THE COMPLETION CERTIFICATES.
3.	BEFORE STARTING THE CONSTRUCTION PLINTH LEVEL SHALL BE OBTAINED FROM OFFICE OF THE CHIEF ARCHITECT & SECY. DEPTT. OF ARCHITECTURE U.T. CHD.
4.	EXPOSED BK. WORK SHALL MEAN BRICK WORK FINISHED WITH LIME SURKHI POINTING DEEP STRUCK WITHOUT CUTTING THE BRICK AS SHOWN IN DETAIL AT 'K' & IN NO CASE ANY PAINT OR COLOUR WASH SHALL BE APPLIED ON THIS SURFACE.
5.	PLASTERED SURFACE SHOWN ON THE DRG. SHALL BE WHITE WASHED UNLESS OTHERWISE SPECIFIED.
6.	INTERNAL CHANGES MAY BE ALLOWED SUBJECT TO THE PRIOR APPROVAL OF THE CHIEF ADMINISTRATOR.
7.	NO DEVIATION IN THE EXTERNAL FACADE OR FACADES THROUGH CORRIDOR SHALL BE ALLOWED.
8.	NO ADVERTISEMENT SHALL BE ALLOWED IN SPACES OTHER THAN STIPULATED IN THE DRGS.
9.	NO RAIN WATER PIPE, SOIL, VENTILATING OR ANY OTHER PIPE SHALL BE SEEN ON EXTERNAL FACE OF BUILDING.
10.	THE MEANS OF TAKING ELECTRICAL, TELEPHONE OR ANY OTHER CONNECTION FROM THE PUBLIC SUPPLY LINE BE SHOWN ON THE BUILDING PLANS AND SHALL BE SUBJECT TO THE APPROVAL OF THE CHIEF ADMINISTRATOR.
11.	ELECTRIC FITTINGS FOR CORRIDOR SHALL BE AS SHOWN IN DETAILED CROSS SECTION AT X-Y.
12.	THE PUBLIC CORRIDOR INDICATED IN THE DRG. SHALL BE LEFT UNOBSTRUCTED, UNHINDRED & UNENCROACHED FOR THE EXCLUSIVE USE AS A PUBLIC CORRIDOR. THE PATTERN OF RED SAND STONE FLOORING IN CORRIDOR SHALL BE STRICTLY IN ACCORDANCE WITH THE INDICATIONS SHOWN ON THE DRG. & EXECUTED & MAINTAINED BY THE OWNERS TO THE ENTIRE SATISFACTION OF THE CHIEF ADMINISTRATOR.
13.	NO STORAGE TANK OR CHIMNEY STACK ETC SHALL PROJECT BEYOND THE HT. OF THE PARTY WALL SO AS TO BE VISIBLE FROM THE STREET.
	CONT. ON DRG. No. 11 OF JOB No. 2488
	NOTE:- THIS DRAWING HAS BEEN COMPUTERISED ON 02-09-09 FROM DRG. No. 10 JOB No. 2488

S.No.	DESCRIPTIONS
	REVISIONS

Sd/- S.K. MIDHA 17.11.97 CHIEF ARCHITECT	Sd/- SARBJEET SINGH 17.11.97 SENIOR ARCHITECT
Sd/- BALVINDER SAINI 17.11.97 ARCHITECT	Sd/- RASHIM GUPTA 17.11.97 ASSTT. ARCHITECT

OFFICE OF THE CHIEF ARCHITECT & SECY. CHANDIGARH U.T.

SCALE = 1/4" = 1'-0"		DATE :
CHECKED UMESH KAPOOR DRAWN	JOB No. 2488	DRG. No. 10

ARCHITECTURAL CONTROL FOR BOOTHS IN SECTOR 42-C CHANDIGARH

PLAN (BOOTH No. 21 TO 42)
BOOTH No. 172- 193