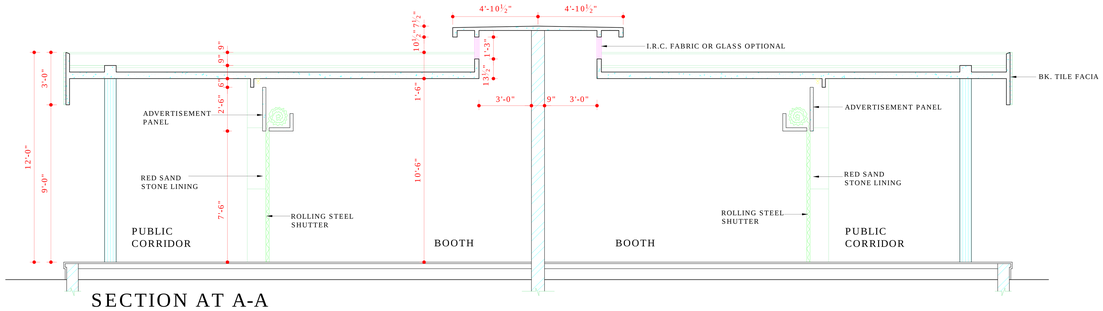

SECTION AT A-A

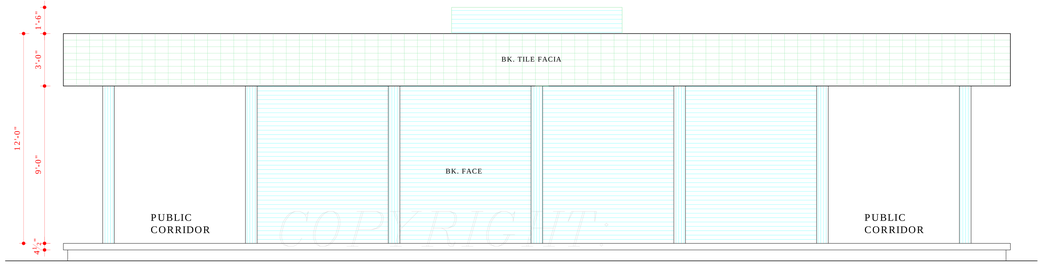

LEFT SIDE ELEVATION

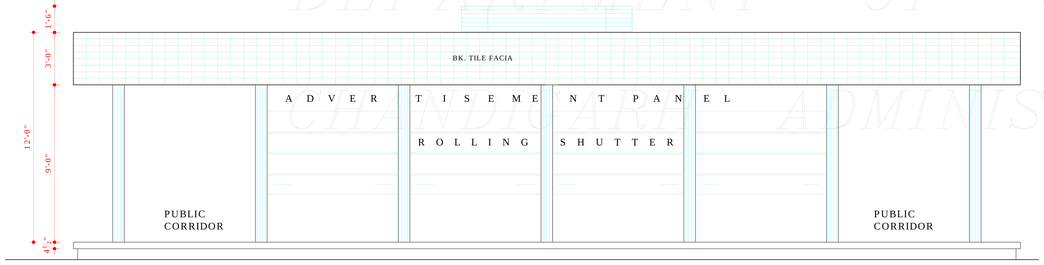

RIGHT SIDE ELEVATION

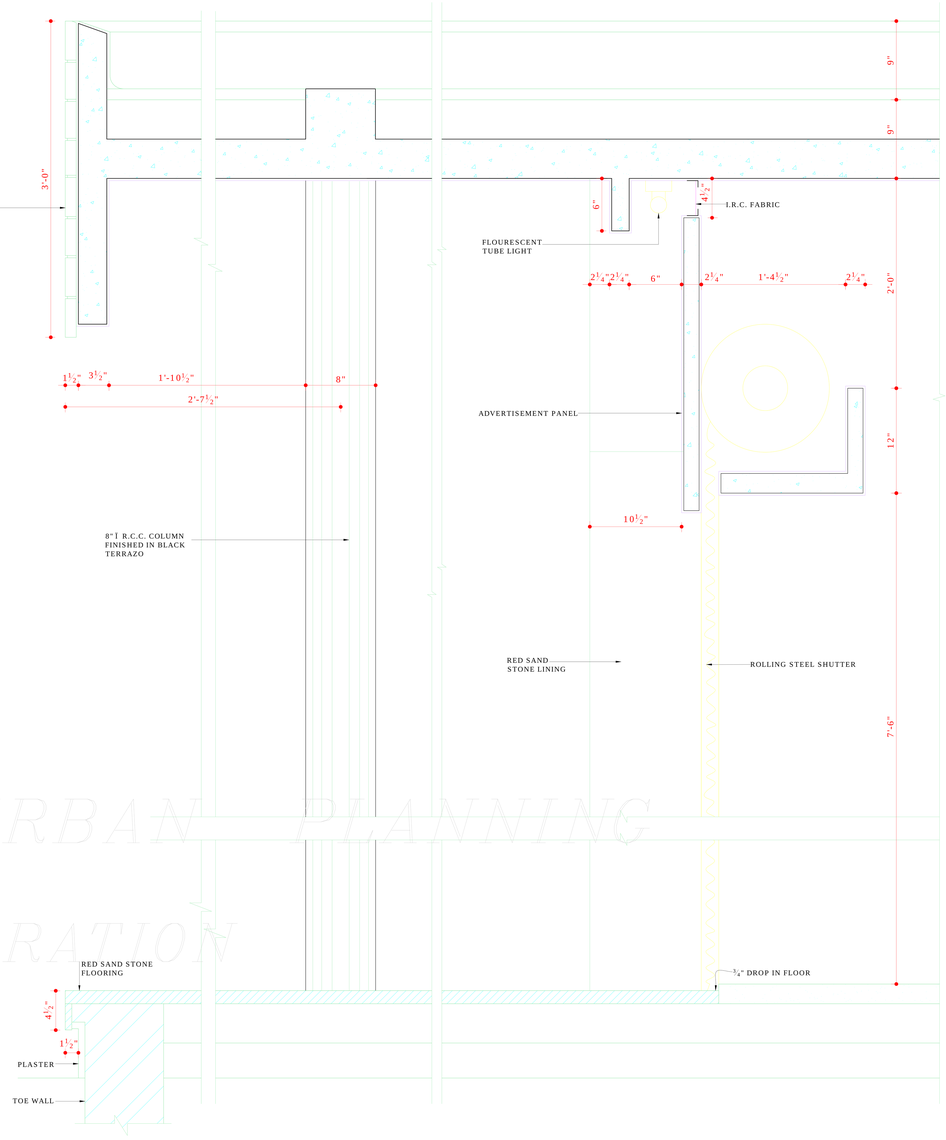

1/8" F.S. SECTION AT X - Y

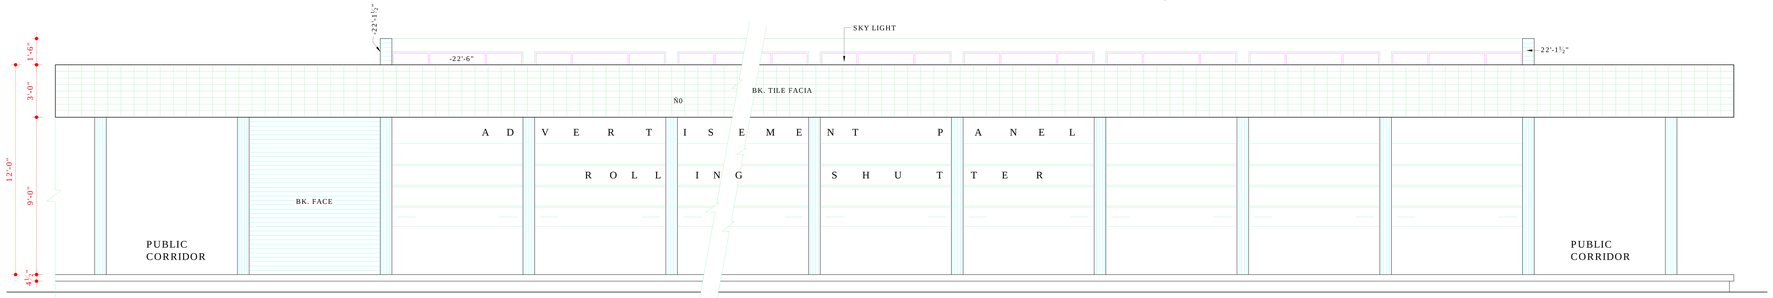

REAR ELEVATION

COPYRIGHT
DEPARTMENT OF URBAN PLANNING
CHANDIGARH ADMINISTRATION

DISCLAIMER

THOUGH EVERY CARE HAS BEEN TAKEN TO PROVIDE THE CORRECT VERSION OF THE ARCHITECTURAL CONTROL ON THIS DIGITIZED (PDF) FORMAT, YET IN CASE OF ANY DISCREPANCY, THE MASTER COPY OF THE ARCHITECTURAL CONTROL APPLICABLE ON EACH SUCH SITE, AS AVAILABLE IN THE COMMERCIAL RECORD OF THE OFFICE OF CHIEF ARCHITECT OR HER/HIS INTERPRETATION WILL OVERRULE THE DIGITIZED FORMAT.

REVISED APPROVAL RECEIVED VIDE MEMO No.3303 U.T.F.I (3)-99/ 3220 DT. 16.3.99
Sd/- G. VAJRALINGAM
CHIEF ADMINISTRATOR
CHANDIGARH U.T.

NOTE:
APPROVAL OF THE CHIEF ADMINISTRATOR RECEIVED VIDE HIS OFFICE MEMO No.1621 U.T.F.I (4)-94/ 5405, DATED CHANDIGARH THE 7.4.94

Sd/- A.R. TALWAR
CHIEF ADMINISTRATOR
CHANDIGARH ADMINISTRATION

DEPARTMENT OF ARCHITECTURE U.T.

S.No.	NOTES

NOTE:-
THIS DRAWING HAS BEEN COMPUTERISED ON 02-09-09 FROM DRG. No. 2 JOB No. 2488

S.No.	DESCRIPTION	DATE	SIGN

R E V I S I O N S

Sd/- S.K. MIDHA 30.3.94 CHIEF ARCHITECT	Sd/- P.C. KANSAL 4.2.94 SENIOR ARCHITECT
Sd/- RAJ KAPUR 3.2.94 ARCHITECT	Sd/- P.S. SACHDEVA 28-1-94 ASSTT. ARCHITECT

OFFICE OF
THE CHIEF ARCHITECT
U.T CHD.

SCALE = 1/4" = 1'-0"		DATE :
RASHIM GUPTA CHECKED BY	JOB No. 2488	DRG. No. 2
Sd/-RAMESH KAUR DRAWN BY		

ARCH. CONTROL FOR BOOTHS IN SECTOR 42 C CHANDIGARH

ELEVATIONS & SECTIONS