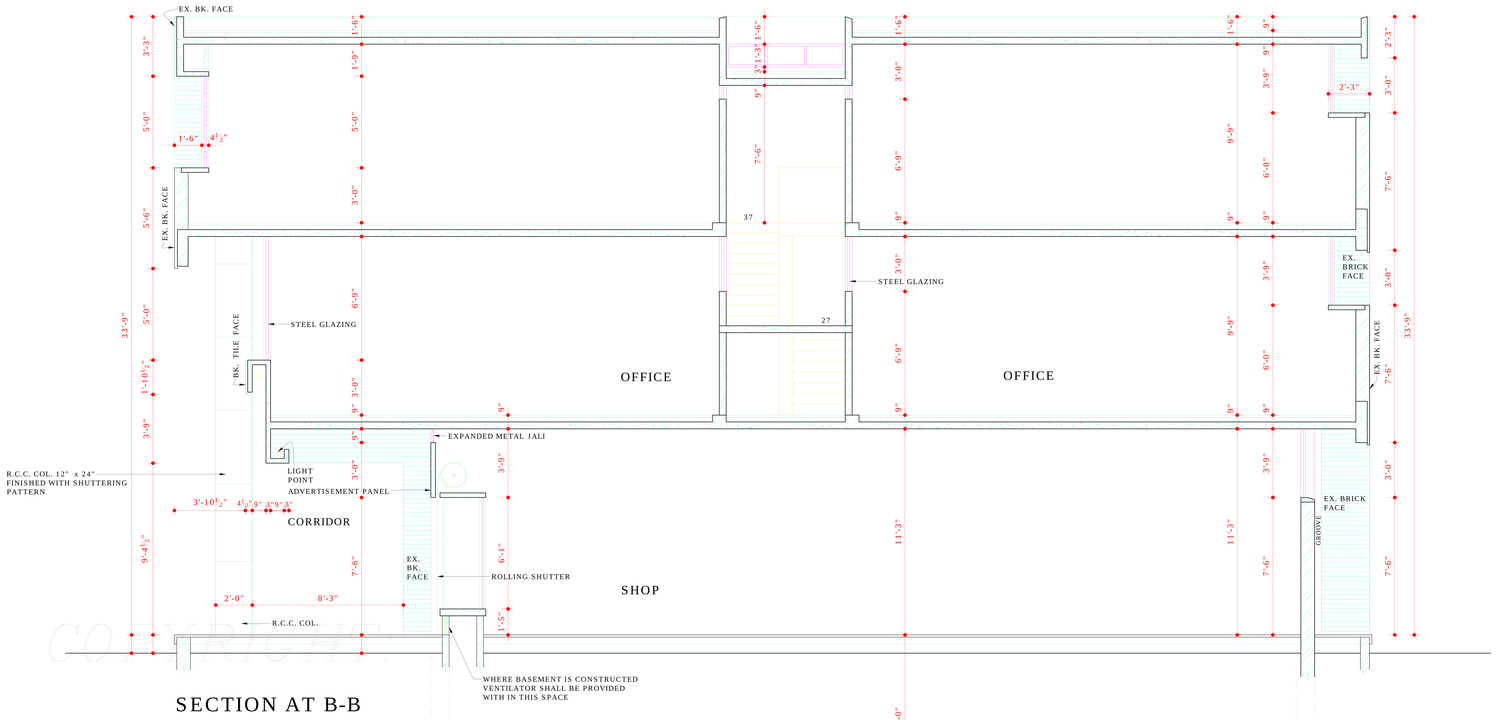

SECTION AT B-B

BASEMENT OPTIONAL

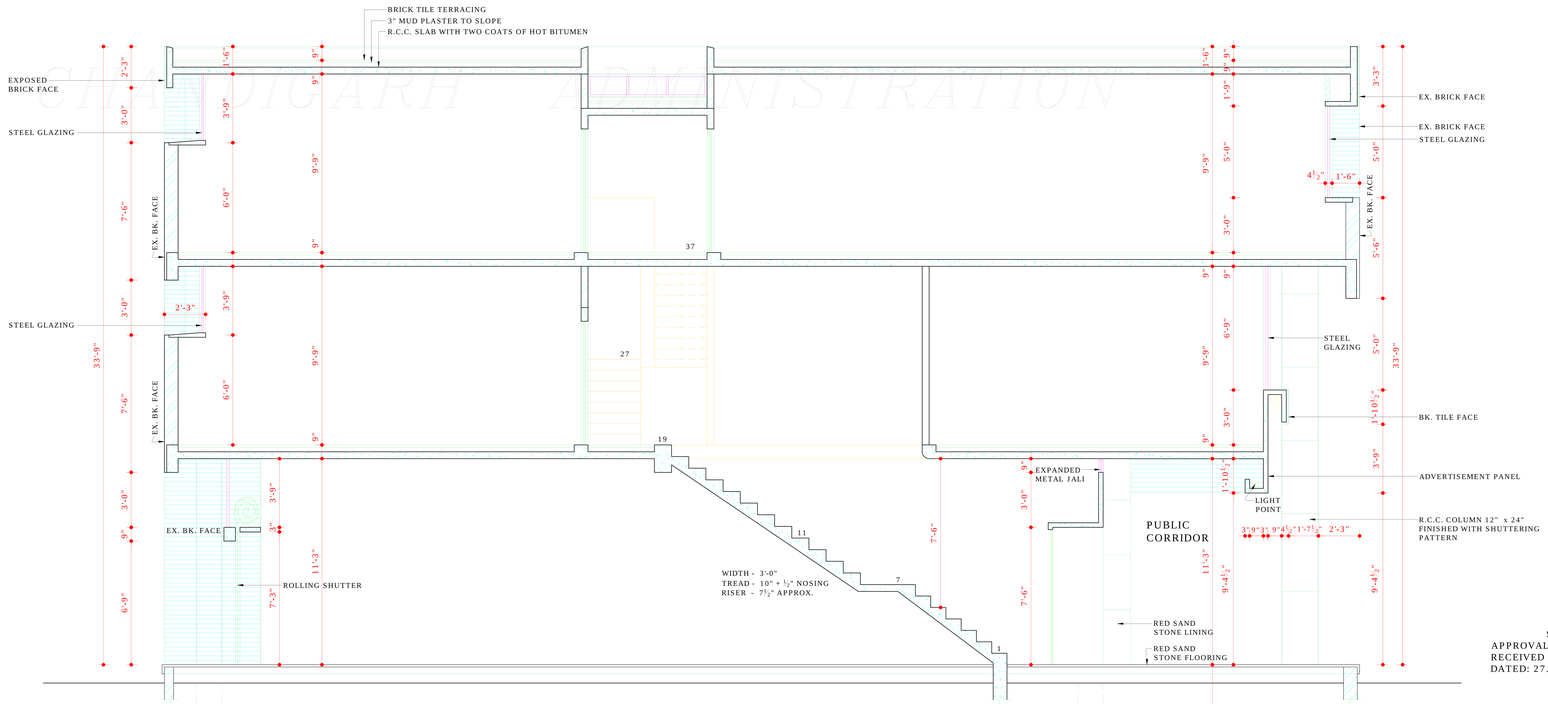

SECTION AT A-A

BASEMENT OPTIONAL

SD: A.R. TALWAR
APPROVAL OF THE CHIEF ADMINISTRATOR RECEIVED VIDE MEMO No. 702-UTFI(4)-95/3777, DATED: 27.3.95

DISCLAIMER

THOUGH EVERY CARE HAS BEEN TAKEN TO PROVIDE THE CORRECT VERSION OF THE ARCHITECTURAL CONTROL ON THIS DIGITIZED (PDF) FORMAT, YET IN CASE OF ANY DISCREPANCY, THE MASTER COPY OF THE ARCHITECTURAL CONTROL APPLICABLE ON EACH SUCH SITE, AS AVAILABLE IN THE COMMERCIAL RECORD OF THE OFFICE OF CHIEF ARCHITECT OR HER/HIS INTERPRETATION WILL OVERRULE THE DIGITIZED FORMAT.

COPYRIGHT
DEPARTMENT OF URBAN PLANNING
CHANDIGARH ADMINISTRATION

DEPARTMENT OF URBAN PLANNING, U.T. CHD

NOTE:-
THIS DRAWING HAS BEEN COMPUTERISED ON 02-09-09 FROM DRG. No. 9 JOB No. 2488

S.No.	DESCRIPTION	DATE	SIGN

REVISIONS

Sd/- S.K. MIDHA 20.2.95 CHIEF ARCHITECT.	Sd/- P.C. KANSAL 20.2.95 SENIOR ARCHITECT.
Sd/- RAJ KAPUR 17-2-95 ARCHITECT	Sd/- RASHIM GUPTA 17.2.95 ASSTT. ARCHITECT.

OFFICE OF
THE CHIEF ARCHITECT,
U.T. CHANDIGARH.

SCALE = ¼" = 1'-0" | DATE: 18.1.95

Sd/- RAMESH KAUR
DRAWN BY
GURCHARAN SINGH
CHECKED BY

JOB No. 2488

DRG. No. 9

ARCHITECTURAL CONTROL OF
SHOP CUM OFFICES
SEC-42-C, CHANDIGARH

SECTIONS