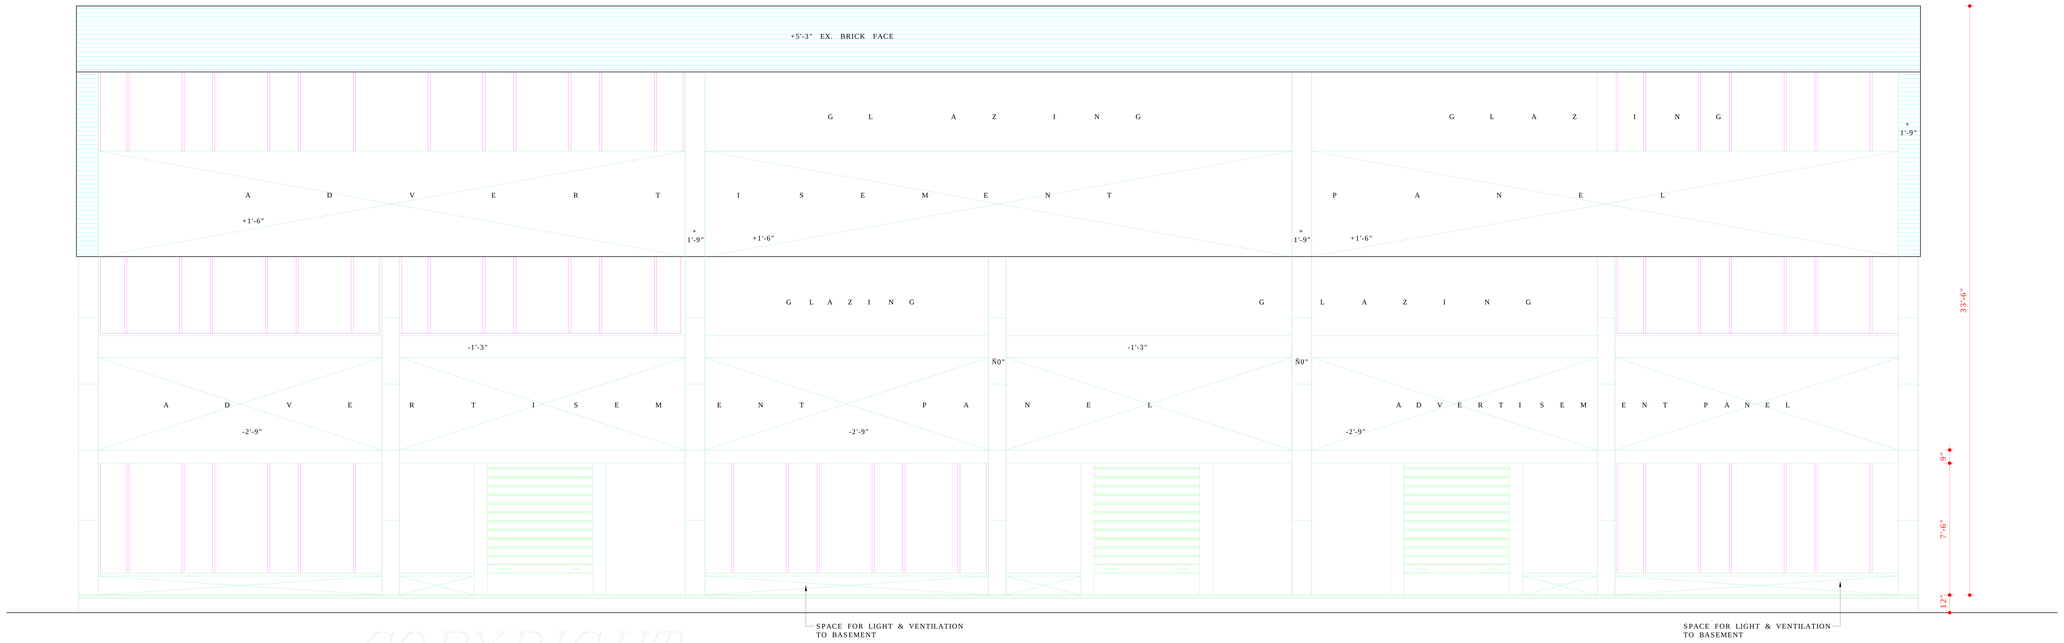

FRONT ELEVATION

COPYRIGHT:
DEPARTMENT OF URBAN PLANNING
CHANDIGARH ADMINISTRATION

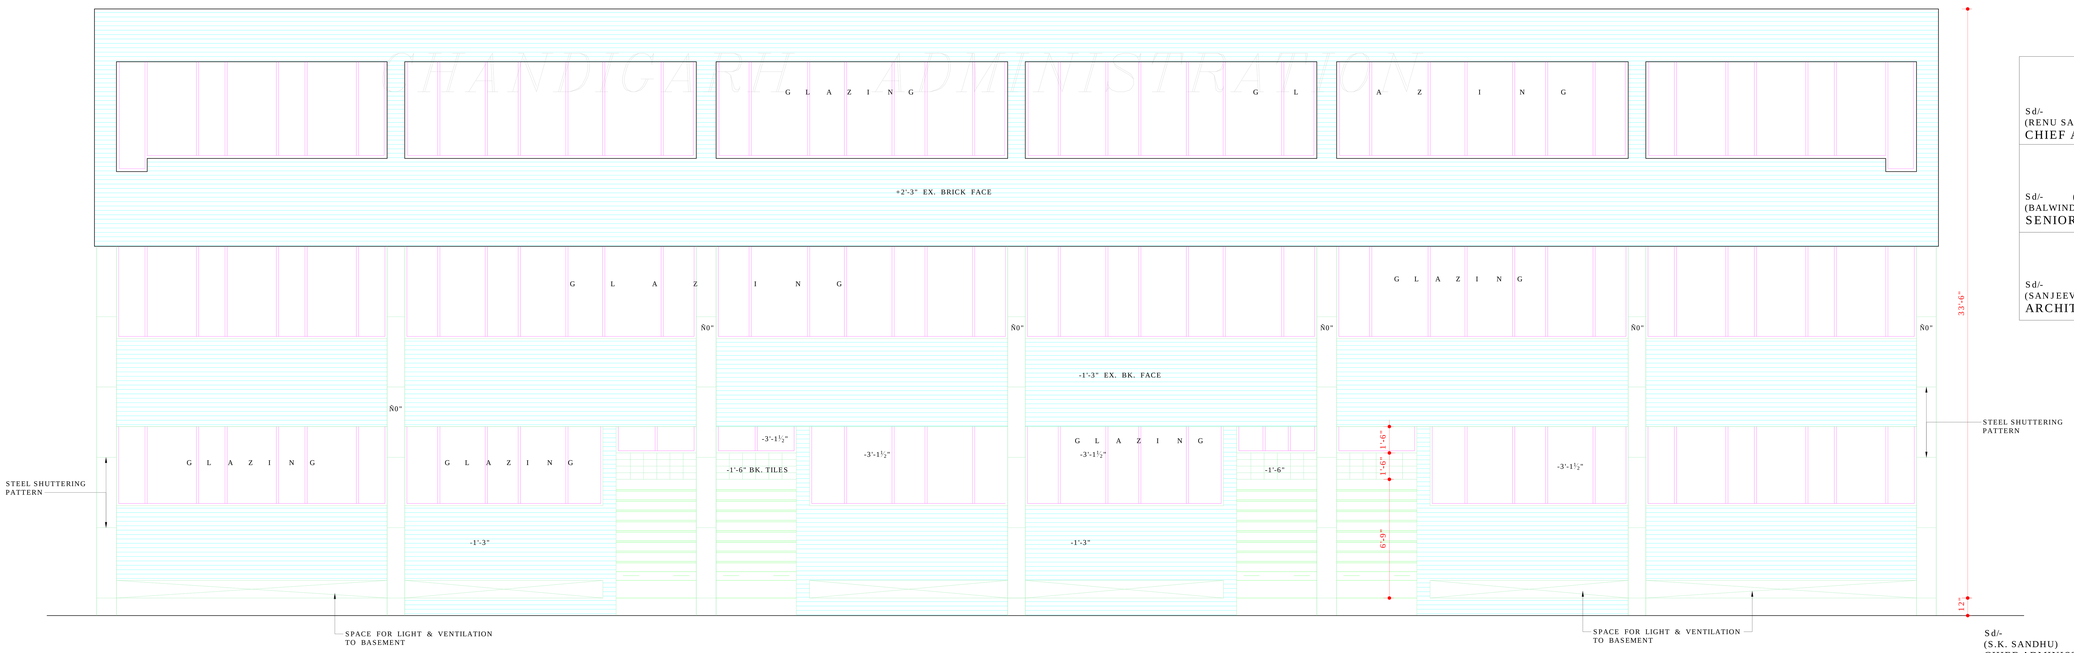

REAR ELEVATION

DISCLAIMER

THOUGH EVERY CARE HAS BEEN TAKEN TO PROVIDE THE CORRECT VERSION OF THE ARCHITECTURAL CONTROL ON THIS DIGITIZED (PDF) FORMAT, YET IN CASE OF ANY DISCREPANCY, THE MASTER COPY OF THE ARCHITECTURAL CONTROL APPLICABLE ON EACH SUCH SITE, AS AVAILABLE IN THE COMMERCIAL RECORD OF THE OFFICE OF CHIEF ARCHITECT OR HER/HIS INTERPRETATION WILL OVERRULE THE DIGITIZED FORMAT.

Sd/-
(RENU SAIGAL)
CHIEF ARCHITECT

Sd/- (18.11.05)
(BALWINDER SAINI)
SENIOR ARCHITECT

Sd/-
(SANJEEV KUMAR)
ARCHITECT

Sd/-
(S.K. SANDHU)
CHIEF ADMINISTRATOR
CHANDIGARH ADMINISTRATION

APPROVAL OF THE CHIEF ADMINISTRATOR RECEIVED VIDE HIS OFFICE MEMO No. 2189-UTFI(3) 2002/5933 DATED 28.6.2002

Sd/- KARAN AVTAR SINGH
CHIEF ADMINISTRATOR
CHANDIGARH ADMN

DEPARTMENT OF URBAN PLANNING CHANDIGARH ADMN.

S.No.	NOTES:-
1.	THIS DRG. IS THE PROPERTY OF DEPTT. OF URBAN PLANNING U.T. CHD. AND MUST NOT BE ALTERED OR COPIED OR USED IN WHOLE OR IN PARTS WITHOUT THE PERMISSION OF THIS DEPTT. IN WRITING.

NOTES:-
THIS DRAWING HAS BEEN COMPUTERISED ON 21-04-10 FROM DRG. No. 6/1 JOB No. 2604

S.No.	DESCRIPTION		
1)	AS/APPROVAL ACCORDED BY CHIEF ADMINISTRATOR, CAPITAL, PROJECT, U.T. CHD. VIDE No. PA/FS/05/1470 DATED-12/12/05, THE HEIGHT OF WINDOWS/GLAZING IN REAR ELEVATION INCREASED FROM 4'-6" TO 6'-9" ON FIRST AND SECOND FLOOR. PIN HEAD GLASS/TRANSLUSCENT GLASS SHALL BE PROVIDED IN THESE WINDOWS/ GLAZINGS.	Sd/- B.K.	20 12/05

REVISIONS

Sd/-
SARBJEET SINGH SANDHU
19-3-2002
CHIEF ARCHITECT

Sd/-
RENU SAIGAL
SENIOR ARCHITECT

ARCHITECT

Sd/-
SANJEEV KUMAR
ASSTT. ARCHITECT

OFFICE OF
THE CHIEF ARCHITECT & SECY.
CHANDIGARH U.T.

SCALE:- 4'-0" = 1"

DATE- 14-3-2002

Sd/- KANTA
DEALT BY

Sd/- ROMESH MAHAJAN
CHECKED BY

JOB No. 2604

DRG. No. 6/1

ARCHITECTURAL CONTROL FOR COMMERCIAL BELT ALONG V2B ROAD IN SECTOR - 43-B

FRONT AND REAR ELEVATIONS