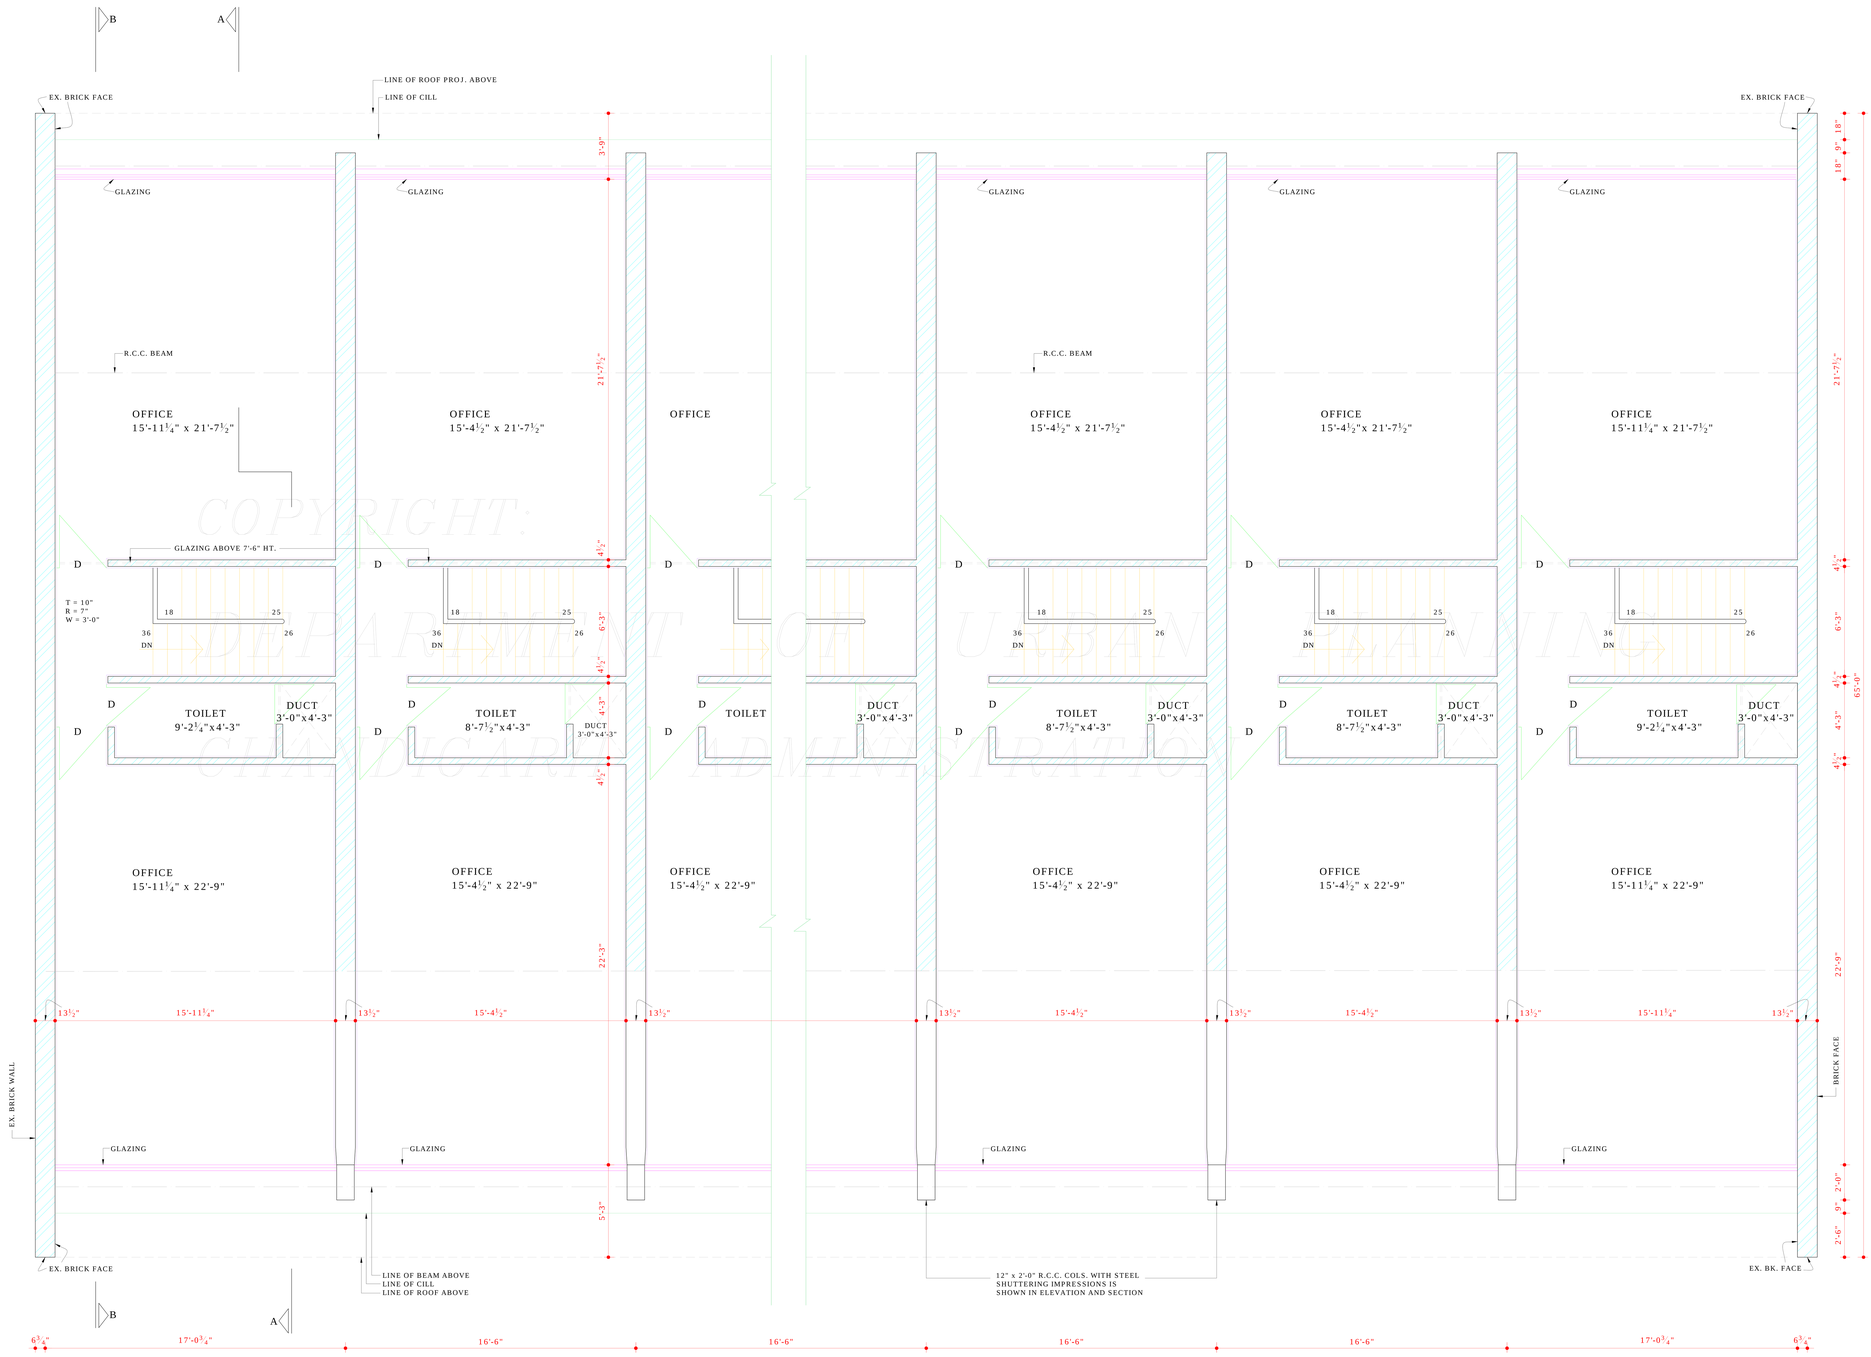

SECOND FLOOR PLAN

COPYRIGHT:
DEPARTMENT OF URBAN PLANNING
CHANDIGARH ADMINISTRATION

DEPARTMENT OF URBAN PLANNING CHANDIGARH ADMN.

S.No.	NOTES.
.	THIS DRG. IS THE PROPERTY OF THE DEPTT. OF URBAN PLANNING U.T. CHD AND MUST NOT BE COPIED, ALTERED OR USED IN WHOLE OR IN PART WITHOUT THE PERMISSION OF THIS DEPTT. IN WRITING.
.	THIS DRG. IS TO BE READ ALONGWITH DRG. No. 21, 22 & 24 TO 27, JOB No. 2222.
22	"AS PER THE RECOMMENDATIONS OF THE HIGH POWERED COMMITTEE REGARDING BASEMENTS CONSTITUTED BY A.A. AND DIRECTIONS GIVEN BY THE FINANCE SECRETARY VIDE MEMO No. 11/ 2/ 70/ UTFI (4)/ 4098 DT. 3.7.07, BASEMENT IS ALLOWED TO BE EXTENDED UNDER THE PUBLIC CORRIDOR (UPTO THE COLUMN) IN FRONT AND REAR PUBLIC CORRIDORS IN ALL THE SCO'S ONLY. THIS FACILITY MAY ALSO BE EXTENDED TO THE SIDE CORRIDOR OF CORNOR PLOTS. THE LIGHT/ VENTILATION PROVISIONS WILL BE PROPORTIONATELY INCREASED AS ALLOWED IN THE EXISTING ARCHITECTURAL CONTROLS SUBJECT TO THE FIRE SAFETY NORMS. THE STRUCTURAL STABILITY OF THE BUILDING AND ADJOINING BUILDING IS TO BE ENSURED BY THE OWNER/STRUCTURAL ENGINEER AND THE SERVICES RUNNING THROUGH THE CORRIDOR ARE ALSO BE REARRANGED SO THAT THE SAME DO NOT OBSTRUCT THE FREE FLOW OF TRAFFIC AND ARE ALSO ARE NOT VISIBLE IN THE BASEMENT." Sd/-

NOTE:-
THIS DRAWING HAS BEEN COMPUTERISED ON 24-12-09 FROM DRG. No. 23 JOB No. 2222

S.No.	DESCRIPTION	SIGN	DATE

REVISIONS

Sd/- (SARBJEET SINGH)
15.3.2002
CHIEF ARCHITECT

Sd/- (RENU SAIGAL)
SENIOR ARCHITECT

Sd/- (K.I.S. VIRDI)
7.03.02
ARCHITECT

Sd/-(RAJIV MEHTA)
ASSTT. ARCHITECT

OFFICE OF
THE CHIEF ARCHITECT
& SECY. CHANDIGARH U.T.

SCALE = ¼" = 1'-0"

DATE 1.3.2002

TARWINDER KAUR
DRAWN BY

Sd/-
CHECKED BY

JOB No. 2222

DRG. No. 23

ARCH. CONTROL SHEET FOR
SHOP-CUM-OFFICES/ FLATS
SECTOR- 44 - C & D
(SHOP No. 249 TO 270)

SECOND FLOOR PLAN

DISCLAIMER

THOUGH EVERY CARE HAS BEEN TAKEN TO PROVIDE THE CORRECT VERSION OF THE ARCHITECTURAL CONTROL ON THIS DIGITIZED (PDF) FORMAT, YET IN CASE OF ANY DISCREPANCY, THE MASTER COPY OF THE ARCHITECTURAL CONTROL APPLICABLE ON EACH SUCH SITE, AS AVAILABLE IN THE COMMERCIAL RECORD OF THE OFFICE OF CHIEF ARCHITECT OR HER/HIS INTERPRETATION WILL OVERRULE THE DIGITIZED FORMAT.

Sd/-
CHIEF ADMINISTRATOR
CHANDIGARH ADMINISTRATION

APPROVAL HAS BEEN RECEIVED FROM THE FINANCE SECRETARY-CUM-CHIEF ADMINISTRATOR VIDE MEMO No. 21/1/203-
-UTFI (3)- 2001/ 3210 DATED 24.4.2002.