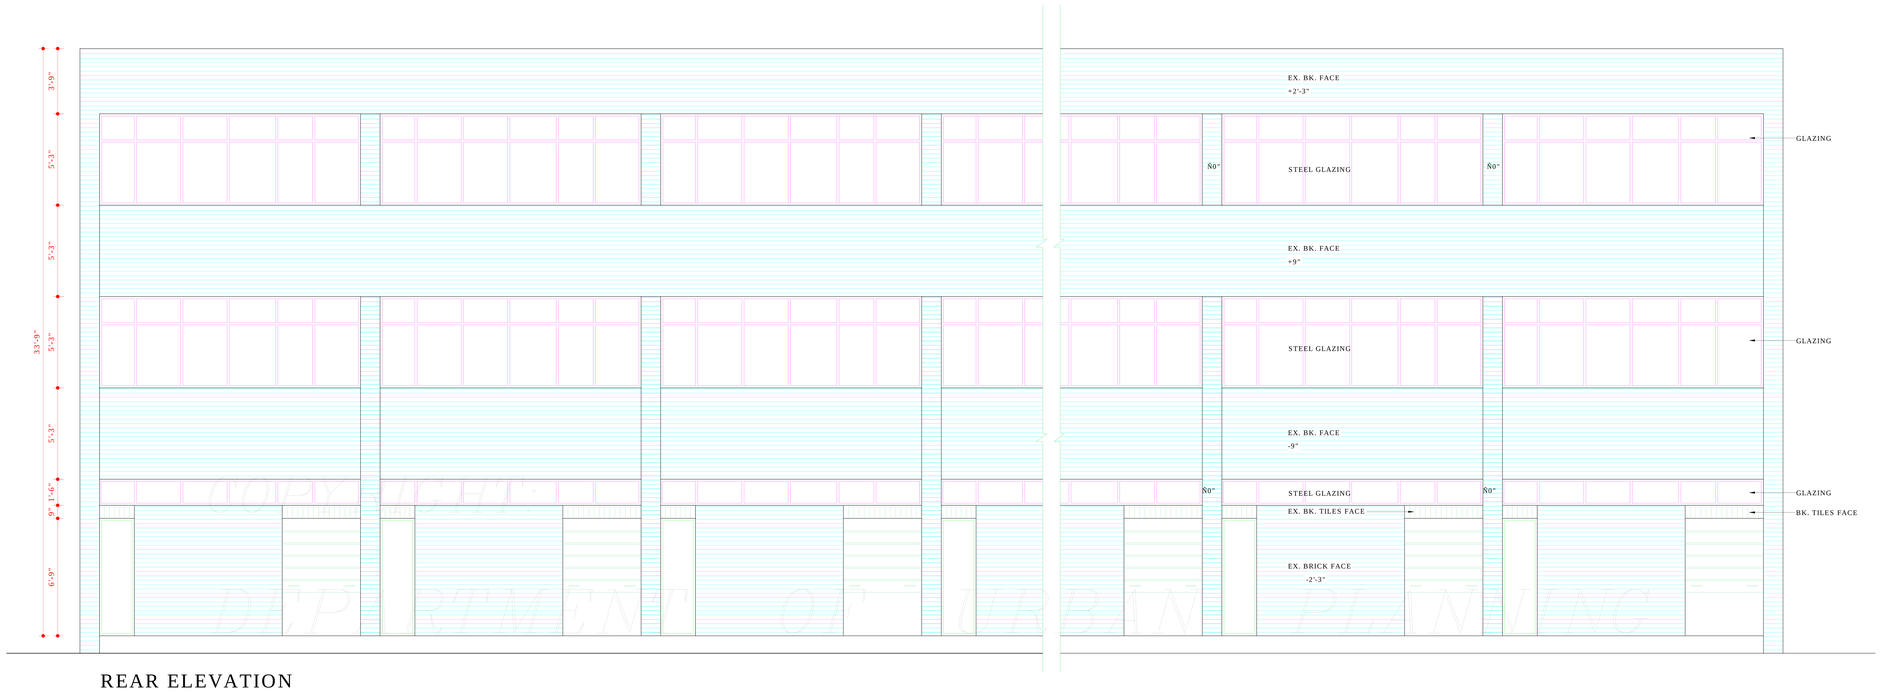

REAR ELEVATION

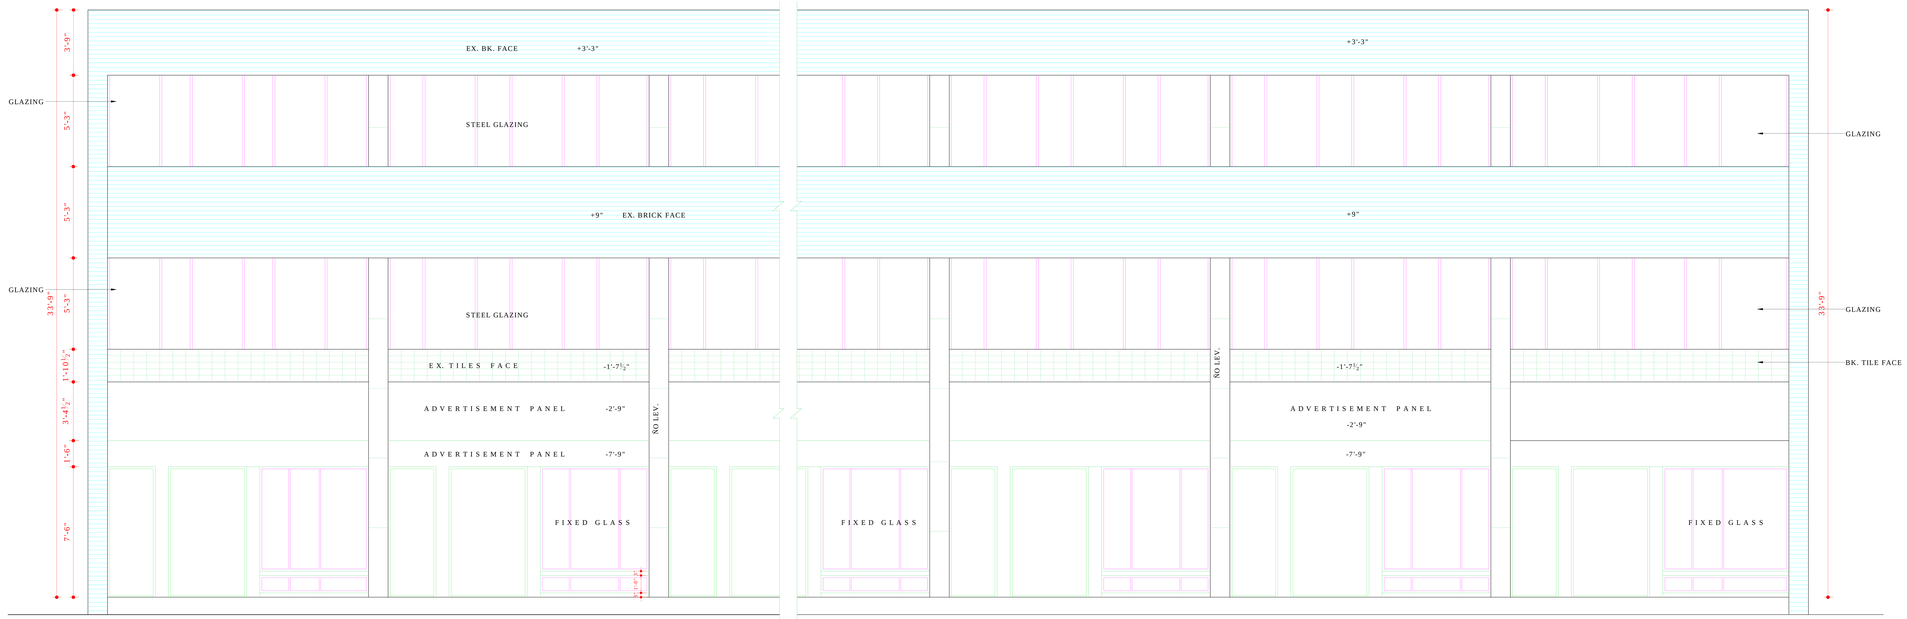

FRONT ELEVATION

COPYRIGHT:
DEPARTMENT OF URBAN PLANNING
CHANDIGARH ADMINISTRATION

DISCLAIMER

THOUGH EVERY CARE HAS BEEN TAKEN TO PROVIDE THE CORRECT VERSION OF THE ARCHITECTURAL CONTROL ON THIS DIGITIZED (PDF) FORMAT, YET IN CASE OF ANY DISCREPANCY, THE MASTER COPY OF THE ARCHITECTURAL CONTROL APPLICABLE ON EACH SUCH SITE, AS AVAILABLE IN THE COMMERCIAL RECORD OF THE OFFICE OF CHIEF ARCHITECT OR HER/HIS INTERPRETATION WILL OVERRULE THE DIGITIZED FORMAT.

APPROVAL HAS BEEN RECEIVED FROM THE FINANCE SECRETARY-CUM-CHIEF ADMINISTRATOR VIDE MEMO No. 21/1/203-UTFI(3)-2001/3210 DATED 24.4.2002

Sd/-
CHIEF ADMINISTRATOR
CHANDIGARH ADMINISTRATION

DEPARTMENT OF URBAN PLANNING CHANDIGARH ADMN.

S.No.	NOTES:-
.	THIS DRG. IS THE PROPERTY OF THE DEPTT. OF URBAN PLANNING CHD. ADMN AND MUST NOT BE COPIED, ALTERED OR USED AS A PART OR IN WHOLE WITHOUT THE PERMISSION OF THIS DEPTT. IN WRITING.
.	THIS DRG. IS TO BE READ ALONG WITH DRG. No. 21 TO 24 & 26, 27 JOB No. 2222.

NOTE:-
THIS DRAWING HAS BEEN COMPUTERISED ON 24-12-09 FROM DRG. No. 25 JOB No. 2222

S.No.	DESCRIPTION	SIGN	DATE
	REVISIONS		

Sd/- (SARBJEET SINGH)
15-3-2002
CHIEF ARCHITECT

Sd/- (RENU SAIGAL)
SENIOR ARCHITECT

Sd/- (K.I.S. VIRDI)
7-03-02
ARCHITECT

Sd/- (RAJIV MEHTA)
7-03-02
ASSTT. ARCHITECT

OFFICE OF THE
CHIEF ARCHITECT & SECY.
CHANDIGARH U.T.

SCALE = ¼" = 1'-0"

DATE - 1.3.2002

TARWINDER KAUR
DRAWN BY

Sd/-
CHECKED BY

JOB No. 2222

DRG. No. 25

ARCH. CONTROL SHEET FOR SHOP-CUM-FLATS/ OFFICES SECTOR 44-C & D
(SHOP No. 249 TO 270)

ELEVATIONS