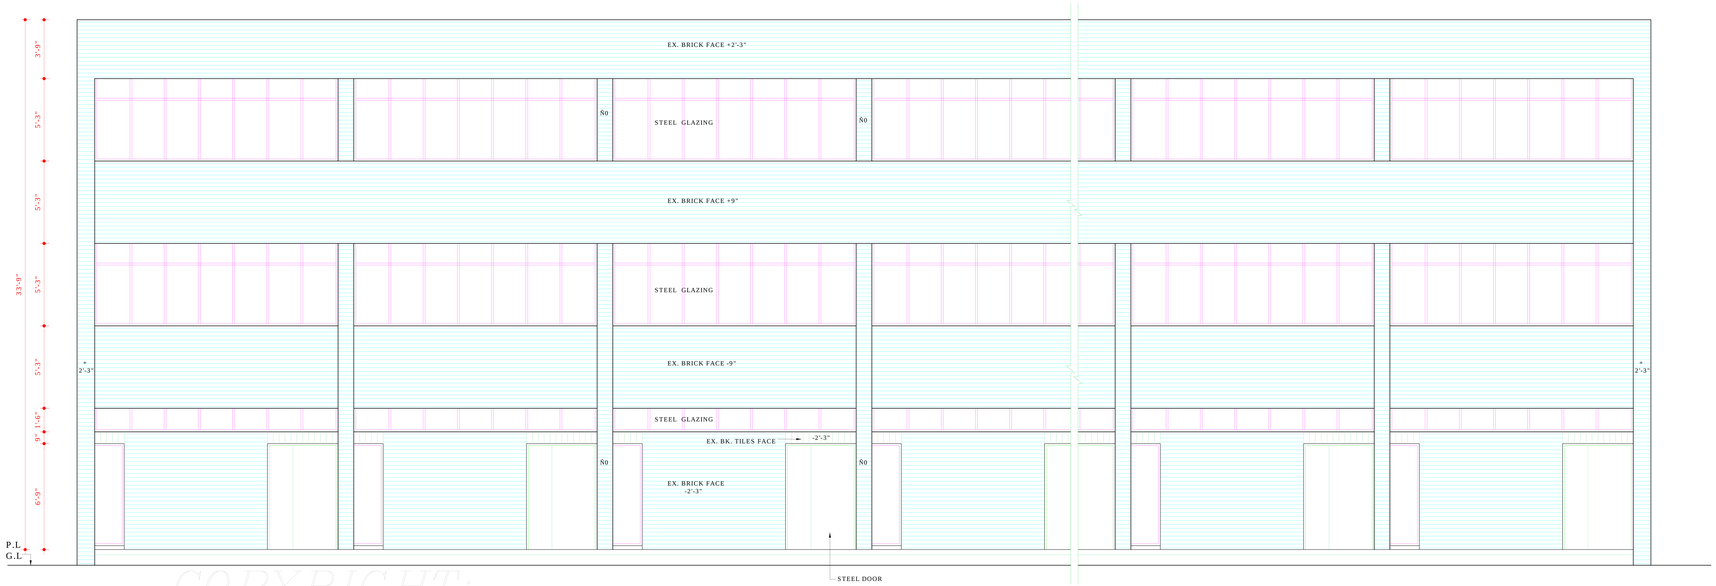

REAR ELEVATION

COPYRIGHT:
DEPARTMENT OF URBAN PLANNING
CHANDIGARH ADMINISTRATION

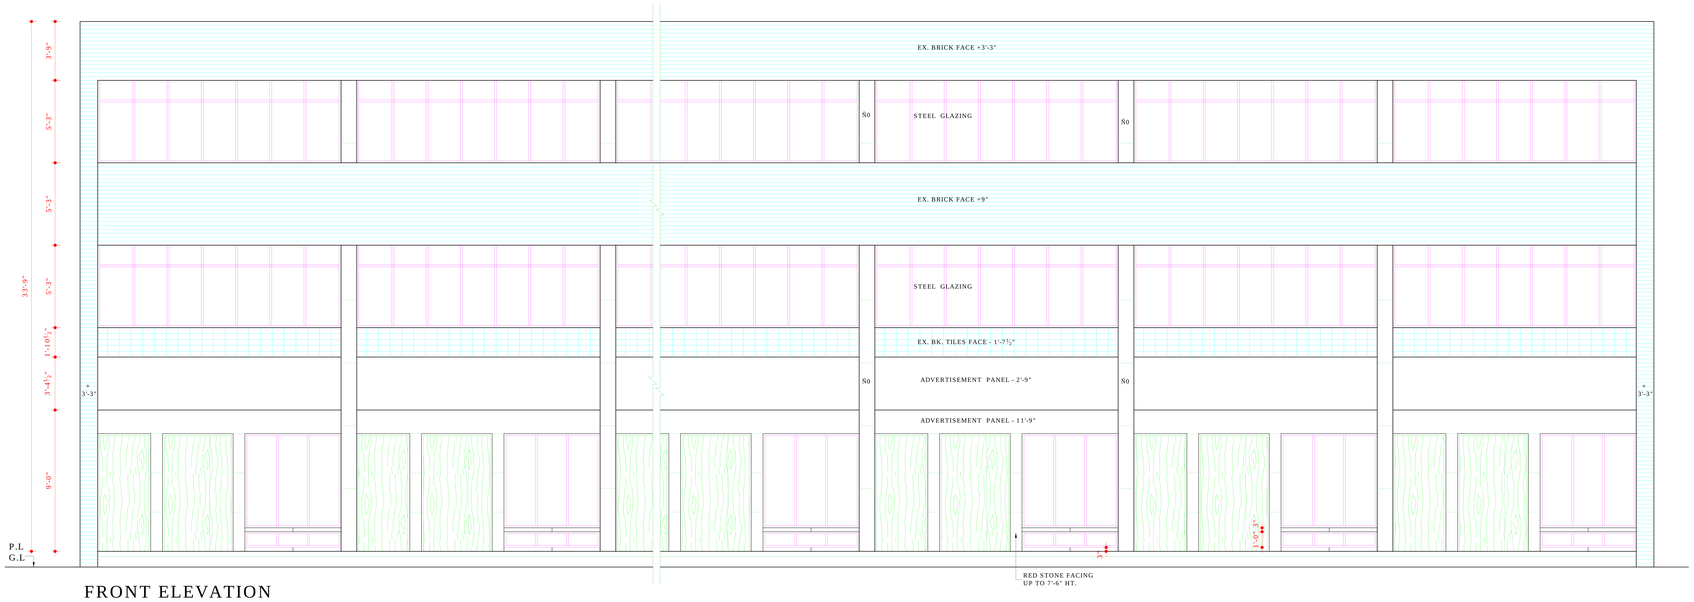

FRONT ELEVATION

DISCLAIMER
THOUGH EVERY CARE HAS BEEN TAKEN TO PROVIDE THE CORRECT VERSION OF THE ARCHITECTURAL CONTROL ON THIS DIGITIZED (PDF) FORMAT, YET IN CASE OF ANY DISCREPANCY, THE MASTER COPY OF THE ARCHITECTURAL CONTROL APPLICABLE ON EACH SUCH SITE, AS AVAILABLE IN THE COMMERCIAL RECORD OF THE OFFICE OF CHIEF ARCHITECT OR HER/HIS INTERPRETATION WILL OVERRULE THE DIGITIZED FORMAT.

Sd/-
CHIEF ARCHITECT

Sd/-
ARCHITECT

APPROVAL OF THE CHIEF ADMINISTRATOR
FOR SEC- 44-C VIDE HIS OFFICE
MEMO No. 94 - UTFI (4) - 92 / 1490
CHANDIGARH DATED:- 7 / 2 / 92

Sd/-
5 / 2 / 92
CHIEF ADMINISTRATOR

THIS DRG. HAS BEEN APPROVED & SIGNED BY THE CHIEF ADMINISTRATOR VIDE HIS OFFICE MEMO No. - 1510 - UTFI (2) - 85 / 6660 DATED:- 8.5.85

DEPARTMENT OF
ARCHITECTURE U.T

S.NO.	NOTES
•	THIS DRG. IS THE PROPERTY OF THE DEPTT. OF ARCHITECTURE U.T. CHD. FORMERLY OF THE PB. GOVT. AND MUST NOT BE ALTERED COPIED OR USED IN WHOLE OR IN PARTS WITHOUT THE PERMISSION OF THIS DEPTT. IN WRITING.
•	THIS DRG. IS TO BE READ ALONG WITH DRG. No. 1 TO 5 & 7 OF JOB No. 2222

NOTE:-
THIS DRAWING IS THE COMPUTERISED REPRODUCTION OF ORIGINAL DRG. No.6 JOB No. 2222 DATED- 24-10-08

Sd/- B.M BAJAJ
26.4.85
CHIEF ADMINISTRATOR

Sd/- 21.2.85 CHIEF ARCHITECT	Sd/- 14.2.85 SENIOR ARCHITECT
Sd/- 14.2.85 ARCHITECT	Sd/- 12.2.85 ASST. ARCHITECT

OFFICE OF THE
CHIEF ARCHITECT U.T
CHANDIGARH.

SCALE = 4 FEET TO AN INCH		DATE - 31-1-85
S.D SHARMA DEALT BY A-A	JOB NO. 2222	DRG NO. 6
CHECKED BY-		

ARCH. CONTROL SHEET FOR
SHOP-CUM-OFFICES / FLATS
SECTOR - 44 - D & C

FRONT & REAR ELEVATIONS