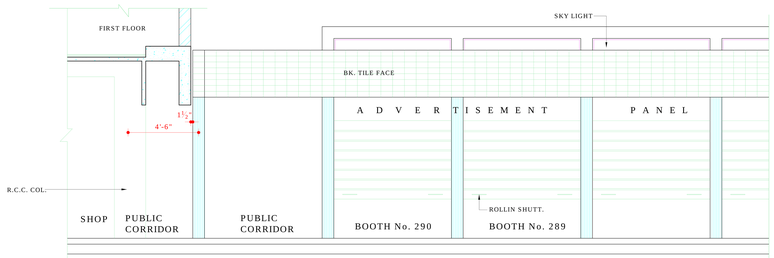

PART ELEVATION (LEFT SIDE)

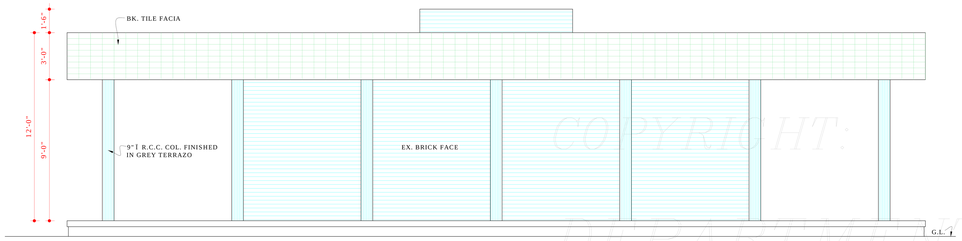

END ELEVATION

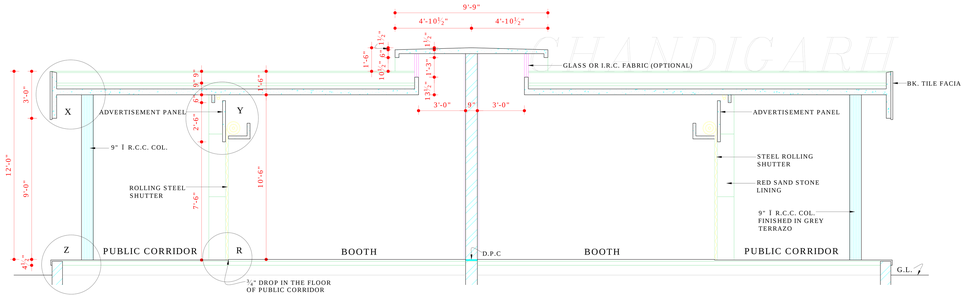

SECTION AT A-A

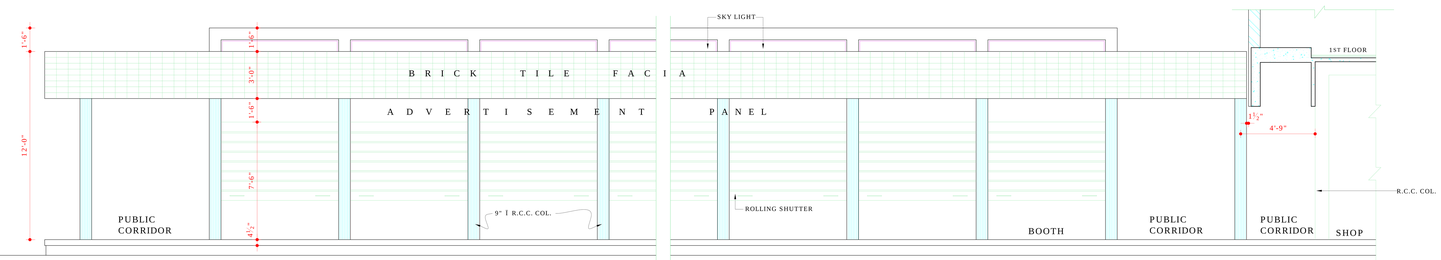

RIGHT SIDE ELEVATION

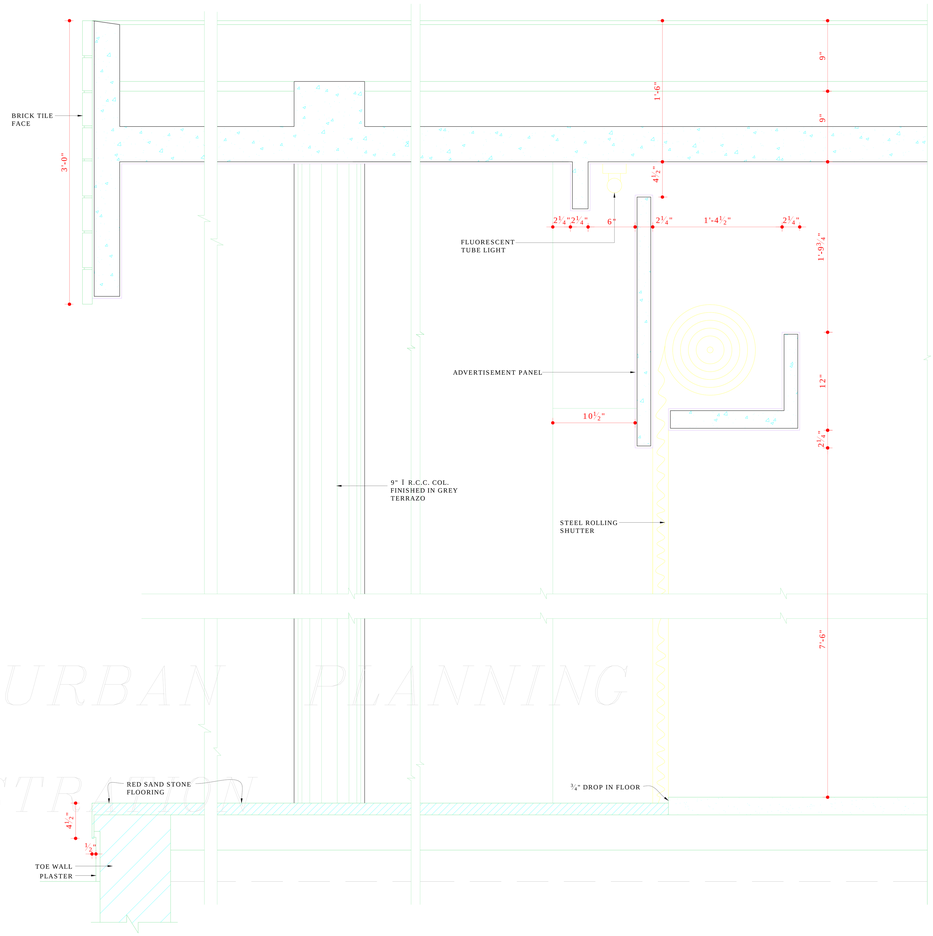

1/8 F.S. DETAIL AT R X Y Z

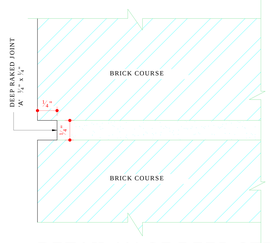

DETAIL 'A' OF DEEP STRUCK LIME SURKHI/ CEMENT POINING.

COPYRIGHT:
DEPARTMENT OF URBAN PLANNING
CHANDIGARH ADMINISTRATION

DISCLAIMER

THOUGH EVERY CARE HAS BEEN TAKEN TO PROVIDE THE CORRECT VERSION OF THE ARCHITECTURAL CONTROL ON THIS DIGITIZED (PDF) FORMAT, YET IN CASE OF ANY DISCREPANCY, THE MASTER COPY OF THE ARCHITECTURAL CONTROL APPLICABLE ON EACH SUCH SITE, AS AVAILABLE IN THE COMMERCIAL RECORD OF THE OFFICE OF CHIEF ARCHITECT OR HER/HIS INTERPRETATION WILL OVERRULE THE DIGITIZED FORMAT.

APPROVAL OF THE CHIEF ADMINISTRATOR RECEIVED VIDE HIS OFFICE MEMO No. 461/ UTFI(3) 2003 DATED 3.3.2003

Sd/-
CHIEF ADMINISTRATOR
U.T. CHANDIGARH

DEPARTMENT OF
URBAN PLANNING
CHANDIGARH ADMN.

S.No.	NOTES
.	THIS DRG. IS THE PROPERTY OF THE DEPTT. OF URBAN PLANNING U.T. CHD. & IT MUST NOT BE ALTERED, COPIED OR USED IN WHOLE OR IN PART WITHOUT THE PERMISSION OF THIS DEPTT. IN WRITING.
.	THIS DRG. IS TO BE READ ALONG WITH DRG. No. 28 OF JOB No. 2222
13.	NO STORAGE TANK OR CHIMNEY STACK ETC. OR ANY OTHER MATERIAL STOCKED ON ROOF SHALL PROJECT BEYOND THE HT. OF THE PARTY WALL SO AS TO BE VISIBLE FROM THE STREET.
14.	EXTERNAL DOORS, WINDOWS, SHUTTERS & JOINERY WORK IN STEEL AS SPECIFIED IN DRG. SHALL BE FINISHED IN GREY COLOUR OF I.S.I. SHADE No. 693/ DARK BROWN.

NOTE:-
THIS DRAWING HAS BEEN COMPUTERISED ON 16-12-09 FROM DRG. No. 29 JOB No. 2222.

S.No.	DESCRIPTIONS	SIGN	DATE

REVISIONS

Sd/- RENU SAIGAL
CHIEF ARCHITECT

SENIOR ARCHITECT

Sd/- K.I.S. VIRDI
4.2.03
ARCHITECT

Sd/- RAJIV MEHTA
ASSTT. ARCHITECT

OFFICE OF THE
CHIEF ARCHITECT
U.T CHANDIGARH.

SCALE = ¼" = 1'-0"

DATE :

Sd/- S.D. SHARMA
CHECKED BY
TARVINDER KAUR
DEALT BY

JOB No. 2222

DRG. No. 29

ARCHITECTURAL CONTROL FOR BOOTHS (271-290) SECTOR 44-C CHANDIGARH

ELEVATIONS & SECTION