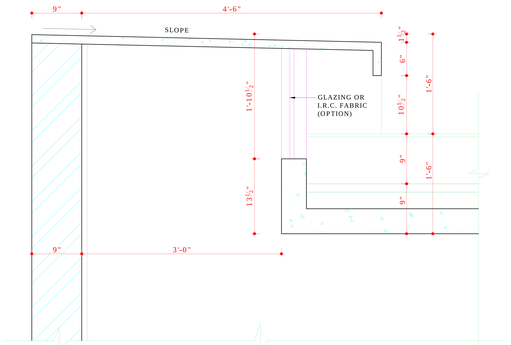

FULL SIZE DETAIL AT 'D'
(DETAIL OF SKY-LIGHT)
SCALE = 1" = 1'-0"

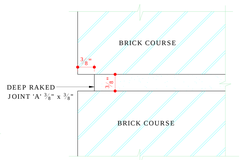

DETAIL 'A' OF DEEP STRUCK
LIME SURKHI POINTING

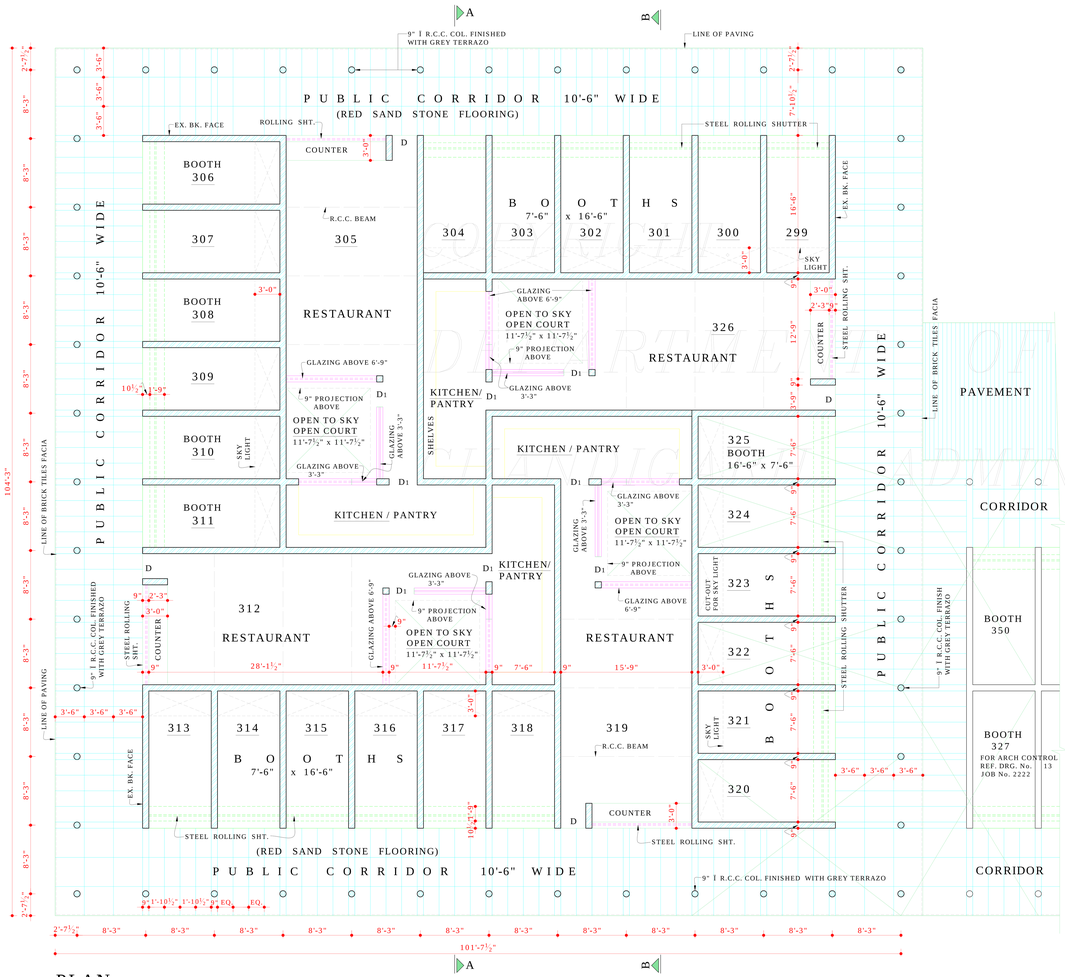

PLAN

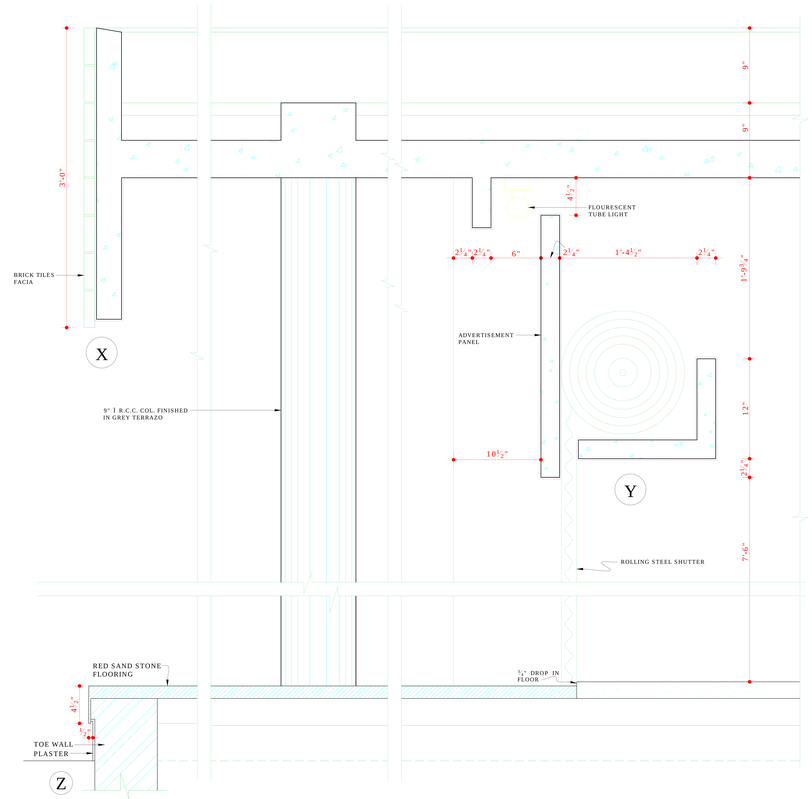

1/8 F.S. DETAIL AT X-Y-Z

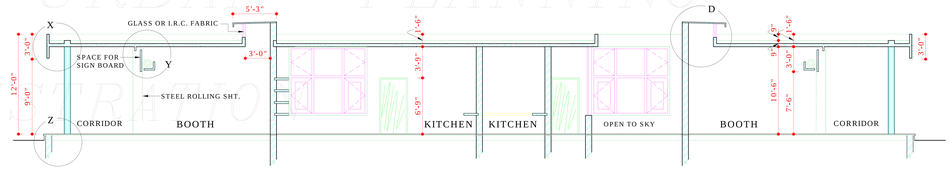

SECTION A-A

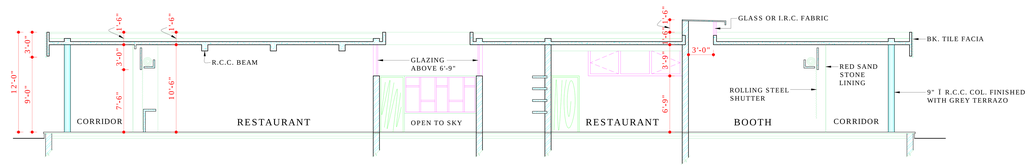

SECTION B-B'

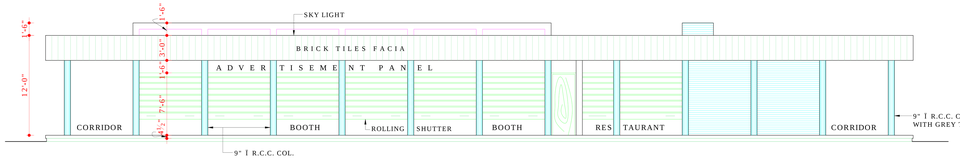

FRONT ELEVATION

DISCLAIMER
THOUGH EVERY CARE HAS BEEN TAKEN TO PROVIDE THE CORRECT VERSION OF THE ARCHITECTURAL CONTROL ON THIS DIGITIZED (PDF) FORMAT, YET IN CASE OF ANY DISCREPANCY, THE MASTER COPY OF THE ARCHITECTURAL CONTROL APPLICABLE ON EACH SUCH SITE, AS AVAILABLE IN THE COMMERCIAL RECORD OF THE OFFICE OF CHIEF ARCHITECT OR HER/HIS INTERPRETATION WILL OVERRULE THE DIGITIZED FORMAT.

THE APPROVAL FROM THE FINANCE SECRETARY-CUM-CHIEF ADMINISTRATOR HAS BEEN RECEIVEDVIDE MEMO No. 606-UTFI(3)-2003/1863 DATED 26.3.2003

Sd/-
CHIEF ADMINISTRATOR
CHANDIGARH ADMINISTRATION

DEPARTMENT OF URBAN PLANNING U.T. CHANDIGARH

S.No.	NOTES
1.	THIS DRG. IS THE PROPERTY OF THE DEPTT. OF URBAN PLANNING U.T. CHD. AND MUST NOT BE ALTERED OR COPIED OR USED IN WHOLE OR INPART WITHOUT THE PERMISSION OF THIS DEPTT. IN WRITING.
2.	ONLY QUALIFIED ARCHITECTS ARE ALLOWED TO SUBMIT PLANS AND SUPERWISE CONSTRUCTION & ISSUE THE COMPLETION CERTIFICATE.
3.	PLINTH LEVEL SHALL BE OBTAINED FROM THE OFFICE OF THE CHIEF ARCHITECT, DEPTT. OF URBAN PLANNING U.T. CHD.
4.	EXPOSED BK. SHALL MEAN BK. WORK FINISHED WITH LIME SURKHI POINTING BE DEEP STRUCK WITHOUT CUTTING THE BK. AS SHOWN IN DETAIL AT 'A' AND IN NO CASE ANY PAINT OR COLOUR WASH SHALL BE APPLIED ON THIS SURFACE.
5.	PLASTERED SURFACE SHOWN ON THE DRG. SHALL BE WHITE WASHED UNLESS OTHERWISE SPECIFIED.
6.	INTERNAL CHANGES MAY BE ALLOWED SUBJECT TO THE PRIOR APPROVAL OF THE CHIEF ADMINISTRATOR.
7.	NO DEVIATION IN THE EXTERNAL FACADE OR FACADE THROUGH CORRIDOR SHALL BE ALLOWED.
8.	NO ADVERTISEMENT SHALL BE ALLOWED IN SPACES OTHER THAN STIPULATED IN THE DRGS.
9.	NO RAIN WATER PIPE, SOIL, VENTILATING OR ANY OTHER PIPE SHALL BE SEEN ON EXTERNAL FACE OF BUILDING.
10.	THE MEANS OF TAKING ELECTRICAL, TELEPHONE OR ANY OTHER CONNECTION FROM THE PUBLIC SUPPLY LINES BE SHOWN ON THE BUILDING PLANS AND SHALL BE SUBJECT TO THE APPROVAL OF THE CHIEF ADMINISTRATOR.
11.	ELECTRIC FITTINGS FOR THE CORRIDOR SHALL BE AS SHOWN IN DETAIL CROSS SECTION.
12.	THE PUBLIC CORRIDOR INDICATED IN THE DRG. SHALL BE LEFT UNOBSTRUCTED, UNHINDERED & UNENCROACHED FOR THE EXCLUSIVE USE AS A PUBLIC CORRIDOR.THE PATTERN OF THE RED SAND STONE FLOORING IN CORRIDOR SHALL BE STRICTLY IN ACCORDANCE WITH INDICATIONS SHOWN ON THE DRG. & EXECUTED & MAINTAINED BY THE OWNER TO THE ENTIRE SATISFACTION OF THE CHIEF ADMINISTRATOR.
13.	NO STORAGE TANK OR CHIMNEY STACK ETC. OR ANY OTHER MATERIAL STACKED ON ROOF SHALL PROJECT BEYOND THE HT. OF THE PARTY WALL SO AS TO BE VISIBLE FROM THE STREET.

NOTE:-
THIS DRAWING HAS BEEN COMPUTERISED ON 24-12-09 FROM DRG. No. 31 JOB No. 2222

S.No.	DESCRIPTION	SIGN	DATE
1.	AREA OF THE CANTILEVER PORTION OF 2'-7½" OF BOOTH Nos. 320 TO 324 SHALL BE INCLUDED IN THE AREA OF ADJOINIG BOOTH Nos. 327 AND 350 AS ORIGINALLY SHOWN IN THE ARCHITECTURAL CONTROLS OF BOOTH Nos. 327 AND 350.	Sd/-	6-12-04

REVISIONS

Sd/- RENU SAIGAL
CHIEF ARCHITECT

SENIOR ARCHITECT.

Sd/- K.I.S. VIRDI
25-2-05
ARCHITECT.

Sd/- RAJIV MEHTA
21-2-03
ASSTT. ARCHITECT.

OFFICE OF
THE CHIEF ARCHITECT
U.T. CHANDIGARH.

SCALE = ⅛" = 1'-0"

DATE:

Sd/- MANJIT KAUR
DRAWN BY

CHECKED

JOB No. 2222

DRG. No. 31

ARCHITECTURAL CONTROL FOR BOOTHS No. 299 TO 326 IN SECTOR 44 C & D, CHD.

PLAN