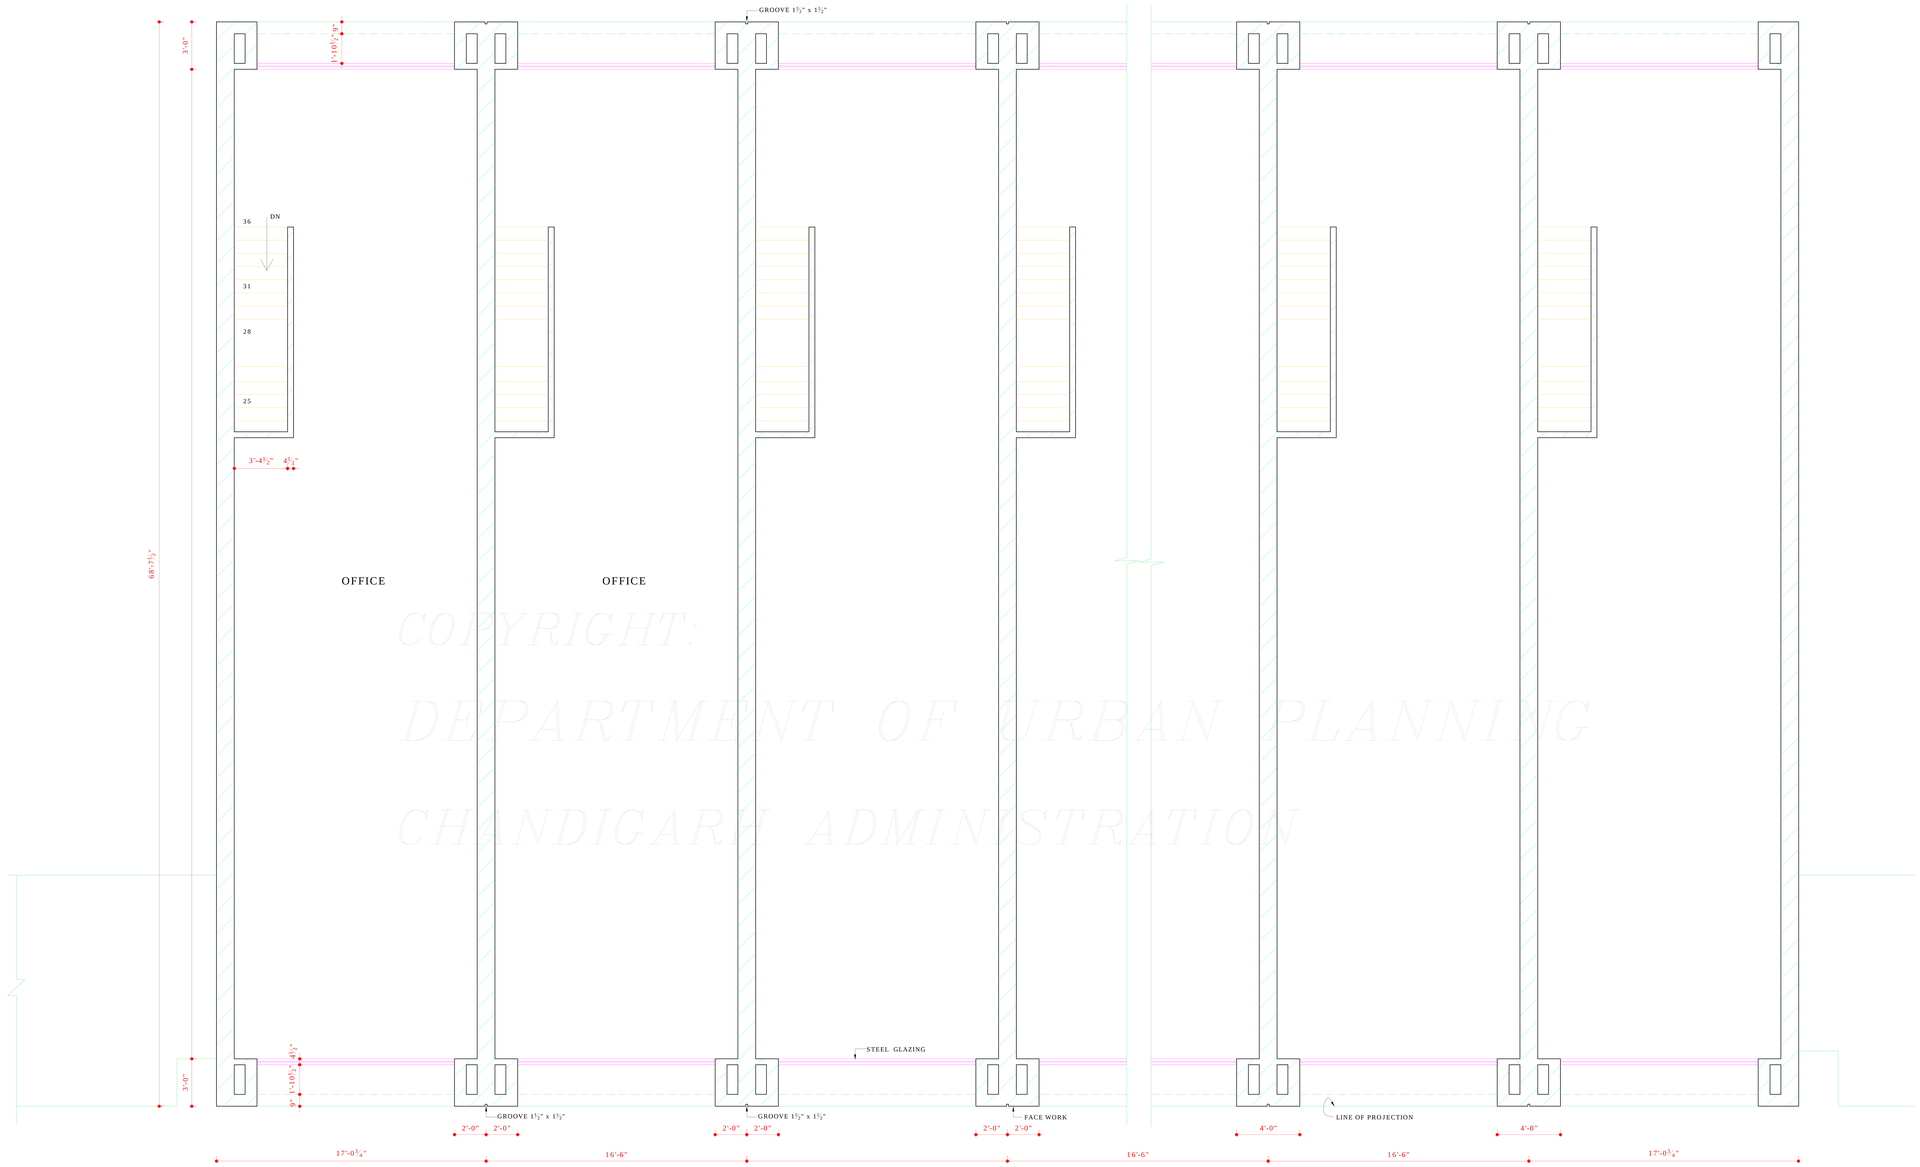

SECOND FLOOR PLAN

COPYRIGHT:
DEPARTMENT OF URBAN PLANNING
CHANDIGARH ADMINISTRATION

DISCLAIMER

THOUGH EVERY CARE HAS BEEN TAKEN TO PROVIDE THE CORRECT VERSION OF THE ARCHITECTURAL CONTROL ON THIS DIGITIZED (PDF) FORMAT, YET IN CASE OF ANY DISCREPANCY, THE MASTER COPY OF THE ARCHITECTURAL CONTROL APPLICABLE ON EACH SUCH SITE, AS AVAILABLE IN THE COMMERCIAL RECORD OF THE OFFICE OF CHIEF ARCHITECT OR HER/HIS INTERPRETATION WILL OVERRULE THE DIGITIZED FORMAT.

SD/-
CHIEF ADMINISTRATOR

DEPARTMENT OF
ARCHITECTURE U.T.

NOTES

1. THIS DRG. IS THE PROPERTY OF THE DEPTT. OF ARCHITECTURE U.T. CHD. & MAY NOT BE ALTERED, COPIED USED IN WHOLE OR IN PART WITHOUT PERMISSION OF THIS DEPTT. IN WRITING.

2. THIS DRG. IS TO BE READ ALONG WITH DRG. No. 10, 11 & 13 TO 16.

THIS DRAWING IS THE COMPUTERISED REPRODUCTION OF ORIGINAL DRG. No. 12, JOB No. 2314 DATED: 11-12-08

APPROVAL IS RECEIVED FROM
THE CHIEF ADMINISTRATOR VIDE HIS
MEMO No. 1047-UTFI (4)91/2063 DATED 4.3.91

S.NO.	DESCRIPTION	SIGN	DATE

REVISIONS

Sd/- O.P. MEHTA 22.2.91 CHIEF ARCHITECT	Sd/- S.K. MIDHA 22.2.91 SENIOR ARCHITECT
Sd/- 21.2.91 ARCHITECT	Sd/- BHUPINDER SURI 21.2.91 ASSTT.ARCHITECT

OFFICE OF
THE CHIEF ARCHITECT
CHANDIGARH U.T.

SCALE :-¼" TO A FOOT | DATE:-

RASHIM GUPTA
DEALT BY
CHECKED BY

JOB NO. 2314

DRG NO. 12

ARCH. CONTROL FOR SHOP CUM OFFICES SECTOR - 46 CHANDIGARH

SECOND FLOOR PLAN