


REAR ELEVATION

COPYRIGHT:
DEPARTMENT OF URBAN PLANNING
CHANDIGARH ADMINISTRATION

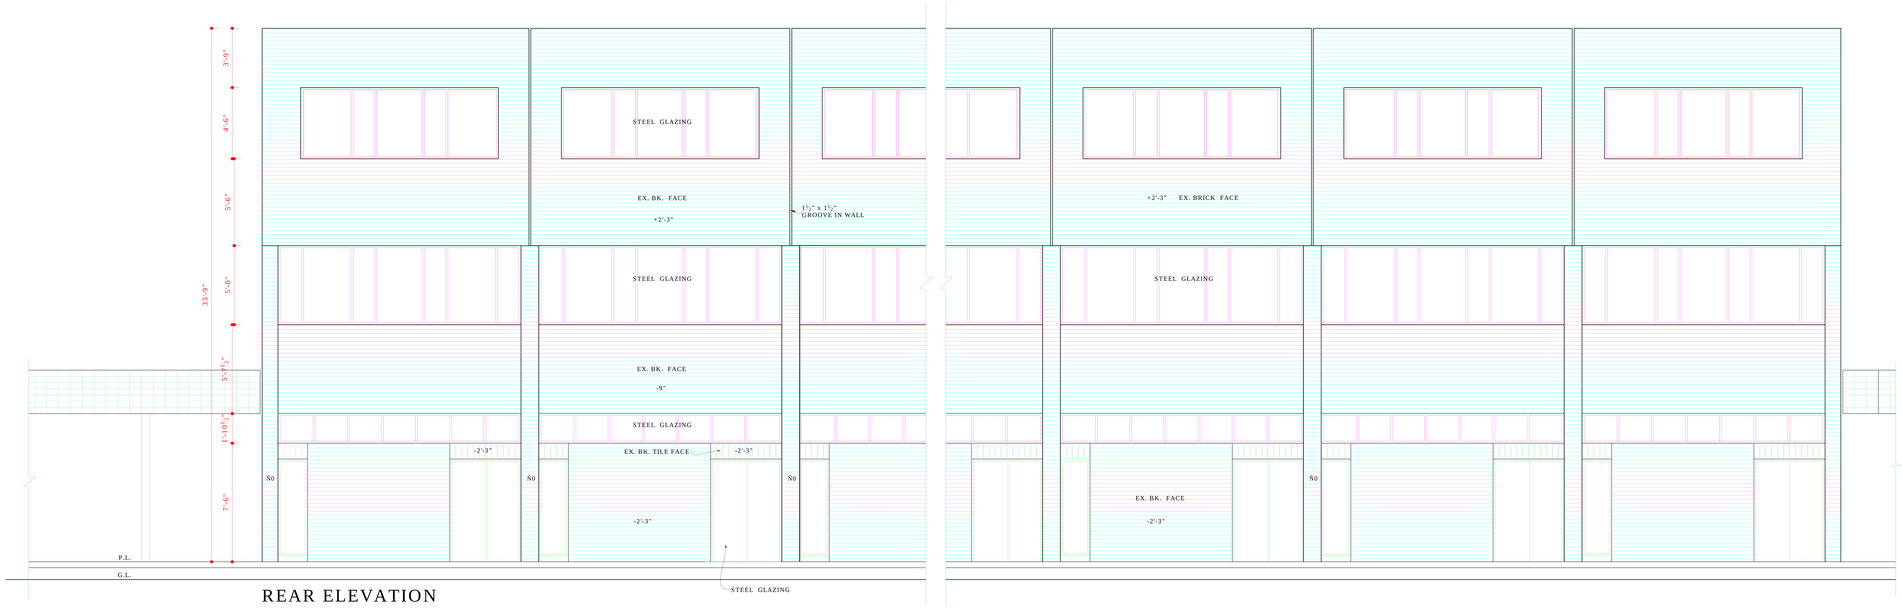


FRONT ELEVATION

DISCLAIMER

THOUGH EVERY CARE HAS BEEN TAKEN TO PROVIDE THE CORRECT VERSION OF THE ARCHITECTURAL CONTROL ON THIS DIGITIZED (PDF) FORMAT, YET IN CASE OF ANY DISCREPANCY, THE MASTER COPY OF THE ARCHITECTURAL CONTROL APPLICABLE ON EACH SUCH SITE, AS AVAILABLE IN THE COMMERCIAL RECORD OF THE OFFICE OF CHIEF ARCHITECT OR HER/HIS INTERPRETATION WILL OVERRULE THE DIGITIZED FORMAT.

SD/-
CHIEF ADMINISTRATOR

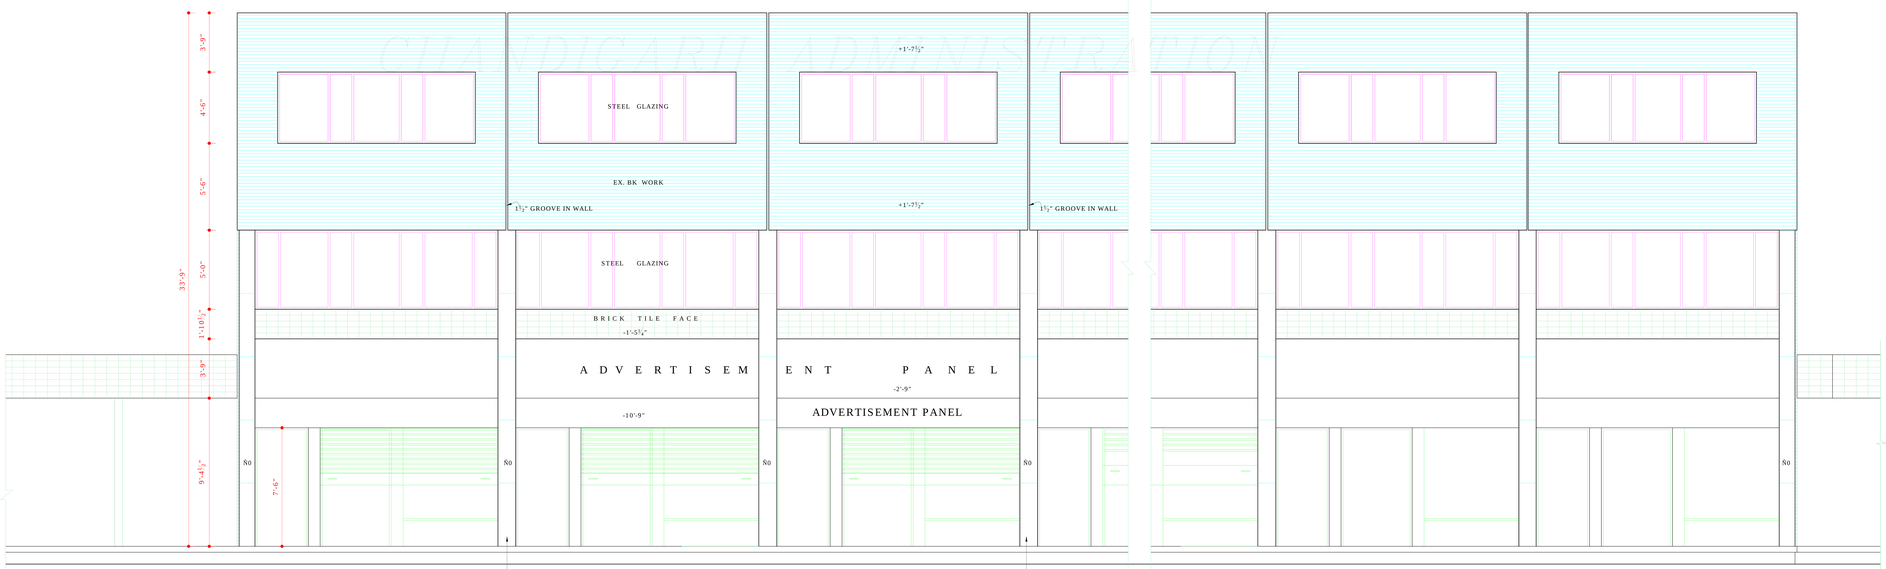DEPARTMENT OF ARCHITECTURE U.T.

NOTES

1. THIS DRG. IS THE PROPERTY OF THE DEPTT. OF ARCHITECTURE U.T. CHD. U.T. & MUST NOT BE ALTERED, COPIED USED IN WHOLE OR IN PART WITHOUT THE PERMISSION OF THIS DEPTT. IN WRITING.
2. THIS DRG. IS TO BE READ ALONG WITH DRG.No. 10 TO 13 & 15,16.

NOTE:-
THIS DRAWING IS THE COMPUTERISED REPRODUCTION OF ORIGINAL DRG. No. 14, JOB No. 2314 DATED: 11-12-08

APPROVAL IS RECEIVED FROM THE CHIEF ADMINISTRATOR VIDE HIS MEMO NO.1047-UTFI(4)-91/2063 DATED 4.3.91

| S.NO. | DESCRIPTION | SIGN | DATE |
|---|---|---|---|

REVISIONS

| | |
|---|---|
| Sd/- O.P. MEHTA 22.2.91<br>CHIEF ARCHITECT | Sd/- S.K. MIDHA 22.2.91<br>SENIOR ARCHITECT |
| Sd/- 21.2.91<br>ARCHITECT | Sd/- BHUPINDER SURI 21.2.91<br>ASSTT.ARCHITECT |

OFFICE OF
THE CHIEF ARCHITECT
CHANDIGARH. U.T.

SCALE :- ¼" TO A FT. DATE:-

RASHMI MAHAJAN
DEALT BY

CHECKED BY

JOB NO. 2314

DRG NO. 14

ARCH. CONTROL FOR SHOP CUM OFFICES, SECTOR - 46 CHANDIGARH.

ELEVATIONS