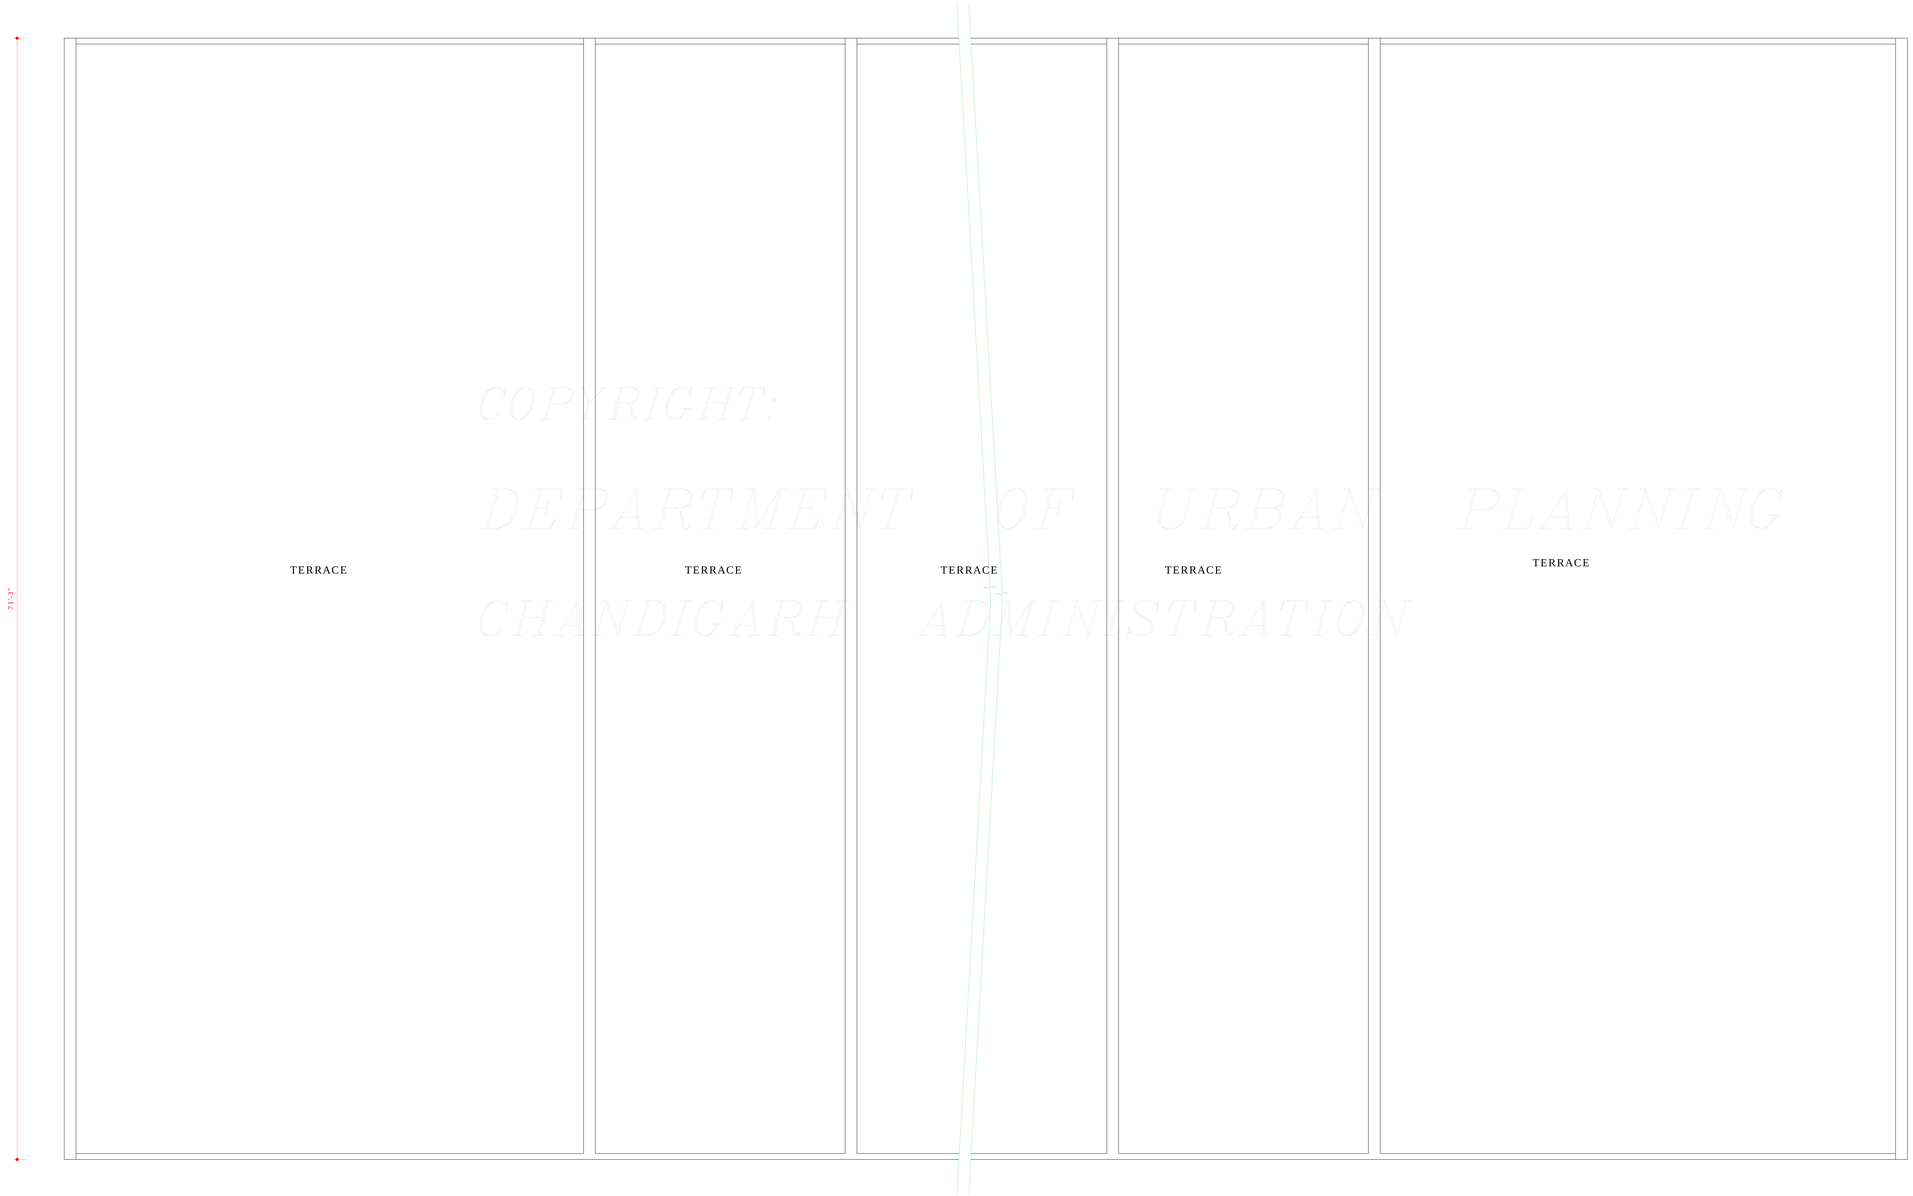

COPYRIGHT:
DEPARTMENT OF URBAN PLANNING
CHANDIGARH ADMINISTRATION

TERRACE FLOOR PLAN

Sd/- MRS. SATWANT REDDY

CHIEF ADMINISTRATOR

DISCLAIMER

THOUGH EVERY CARE HAS BEEN TAKEN TO PROVIDE THE CORRECT VERSION OF THE ARCHITECTURAL CONTROL ON THIS DIGITIZED (PDF) FORMAT, YET IN CASE OF ANY DISCREPANCY, THE MASTER COPY OF THE ARCHITECTURAL CONTROL APPLICABLE ON EACH SUCH SITE, AS AVAILABLE IN THE COMMERCIAL RECORD OF THE OFFICE OF CHIEF ARCHITECT OR HER/HIS INTERPRETATION WILL OVERRULE THE DIGITIZED FORMAT.

DEPARTMENT OF ARCHITECTURE

S.NO.	NOTES.
1.	THIS DRG. IS THE PROPERTY OF THE DEPTT. OF ARCHITECTURE. U.T. CHD. AND MUST NOT BE ALTERED COPIED OR USED IN WHOLE OR IN PART WITH OUT PRIOR - PERMISSION OF THIS DEPTT. IN WRITTING.
2.	THIS DRG. IS TO BE READ TOGETHER WITH DRG. No. 3, 4, 5, 7, 8, 9 OF JOB No. 2314.
	NOTE:- THIS DRAWING IS THE COMPUTERISED REPRODUCTION OF ORIGINAL DRG. No. 6 JOB No. 2314 DATED- 07-04-09

S.No.	DESCRIPTION	SIGN	DATE
	APPROVAL FROM THE CHIEF ADMNISTRATOR IS RECEIVED VIDE HIS MEMO No. 23-1-48 UTFI (4) -88 / 1492 DATED 10.2.89.	Sd/- RASHIM	14.2.89

REVISIONS

Sd/- O.P. MEHTA 2.2.27 CHIEF ARCHITECT.	Sd/- S.K. MIDHA 31.1.89 SENIOR ARCHITECT.
Sd/- P.C. KANSAL 30.1.89. ARCHITECT.	Sd/- BHUPINDER SURI 30.1.89 ASSTT. ARCHITECT.

OFFICE OF
THE CHIEF ARCHITECT &
SECY.CHANDIGARH U.T.

SCALE = ¼" TO A FT.		DATE - 25.1.89
UMESH DRAWN	JOB No. 2314	DRG. No. 6
B SURI CHECKED		

ARCH. CONTROL OF SHOP CUM OFFICE SECTOR - 46

TERRACE FLOOR PLAN