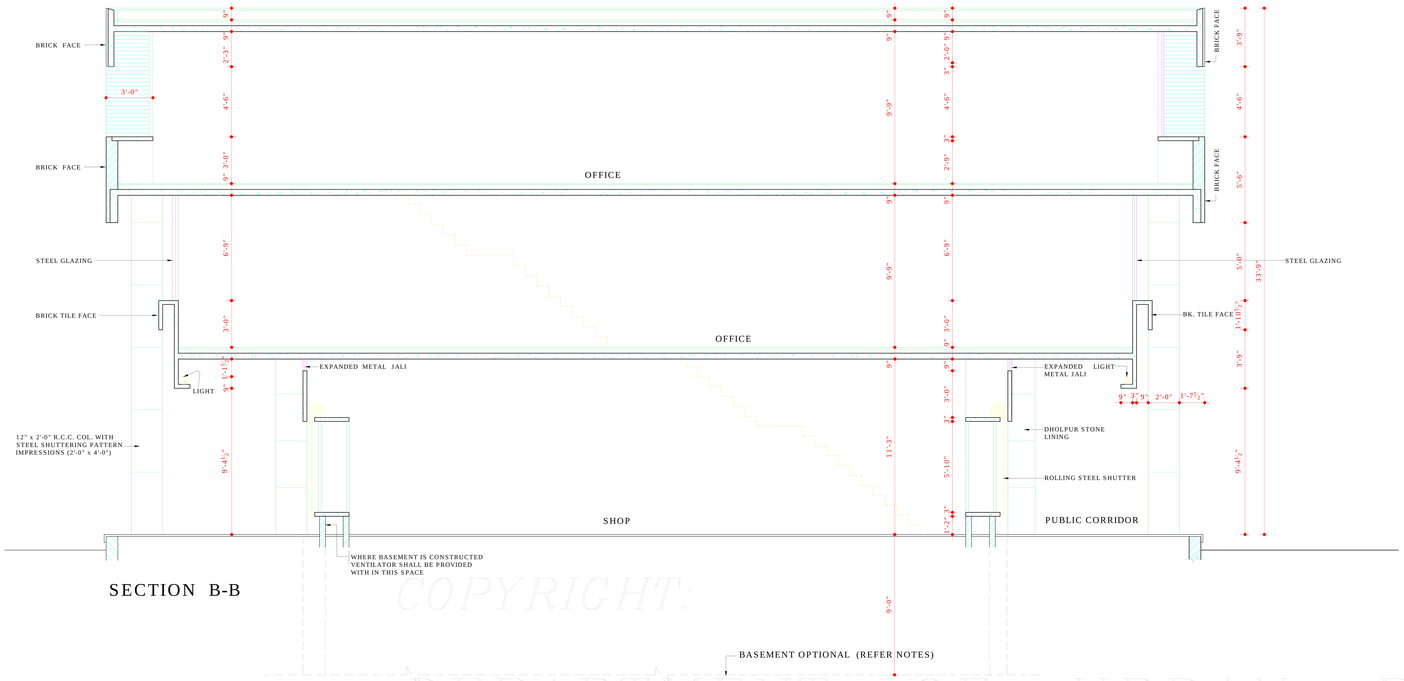

SECTION B-B

COPYRIGHT:
DEPARTMENT OF URBAN PLANNING
CHANDIGARH ADMINISTRATION

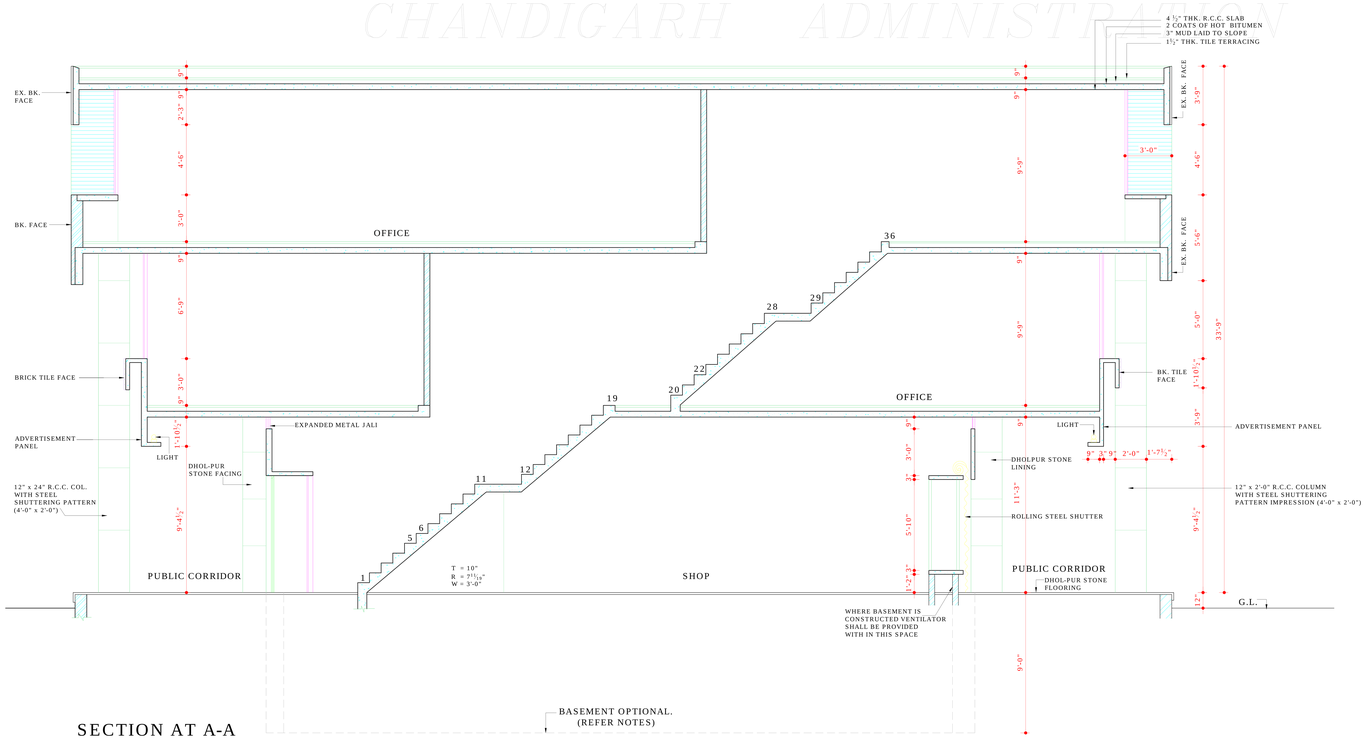

SECTION AT A-A

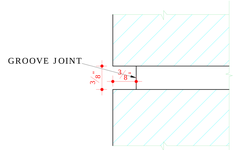

DETAIL OF RAKED JOINT 'A'

Sd/-

CHIEF ADMINISTRATOR SATWANT REDDY

DISCLAIMER

THOUGH EVERY CARE HAS BEEN TAKEN TO PROVIDE THE CORRECT VERSION OF THE ARCHITECTURAL CONTROL ON THIS DIGITIZED (PDF) FORMAT, YET IN CASE OF ANY DISCREPANCY, THE MASTER COPY OF THE ARCHITECTURAL CONTROL APPLICABLE ON EACH SUCH SITE, AS AVAILABLE IN THE COMMERCIAL RECORD OF THE OFFICE OF CHIEF ARCHITECT OR HER/HIS INTERPRETATION WILL OVERRULE THE DIGITIZED FORMAT.

DEPARTMENT OF ARCHITECTURE U.T.

NOTES

THIS DRG. IS THE PROPERTY OF THE DEPTT. OF ARCHITECTURE U.T. CHD. FORMERLY OF PB. GOVT. AND MUST NOT BE ALTERED, COPIED OR USED IN WHOLE OR IN PART WITHOUT THE PERMISSION OF THIS DEPTT. IN WRITING.

APPROVAL FROM THE CHIEF ADMINISTRATOR IS RECEIVED VIDE HIS MEMO NO. 23-1-48 UTFI (4)-88 / 1492 DATED 10.2.89.

NOTE:-
THIS DRAWING IS THE COMPUTERISED REPRODUCTION OF ORIGINAL DRG. No. 9 JOB No. 2314 DATED- 07-04-09

S.No.	DESCRIPTION	SIGN	DATE

REVISIONS

Sd/- O.P. MEHTA 2.2.89 CHIEF ARCHITECT	Sd/- S.K. MIDHA 31.1.89 SENIOR ARCHITECT
Sd/- P.C. KANSAL 30.1.89 ARCHITECT	Sd/- BHUPINDER SURI 30.1.89 ASSTT.ARCHITECT

OFFICE OF
THE CHIEF ARCHITECT
CHANDIGARH U.T.

SCALE:- 1/4" TO A FT.	DATE : 27.1.89
Sd/- RASHIM GUPTA DEALT BY	JOB No. 2314
Sd/- CHECKED BY	DRG. No. 9

ARCH. CONTROL FOR SHOP CUM OFFICES, SECTOR- 46 CHANDIGARH.

SECTIONS