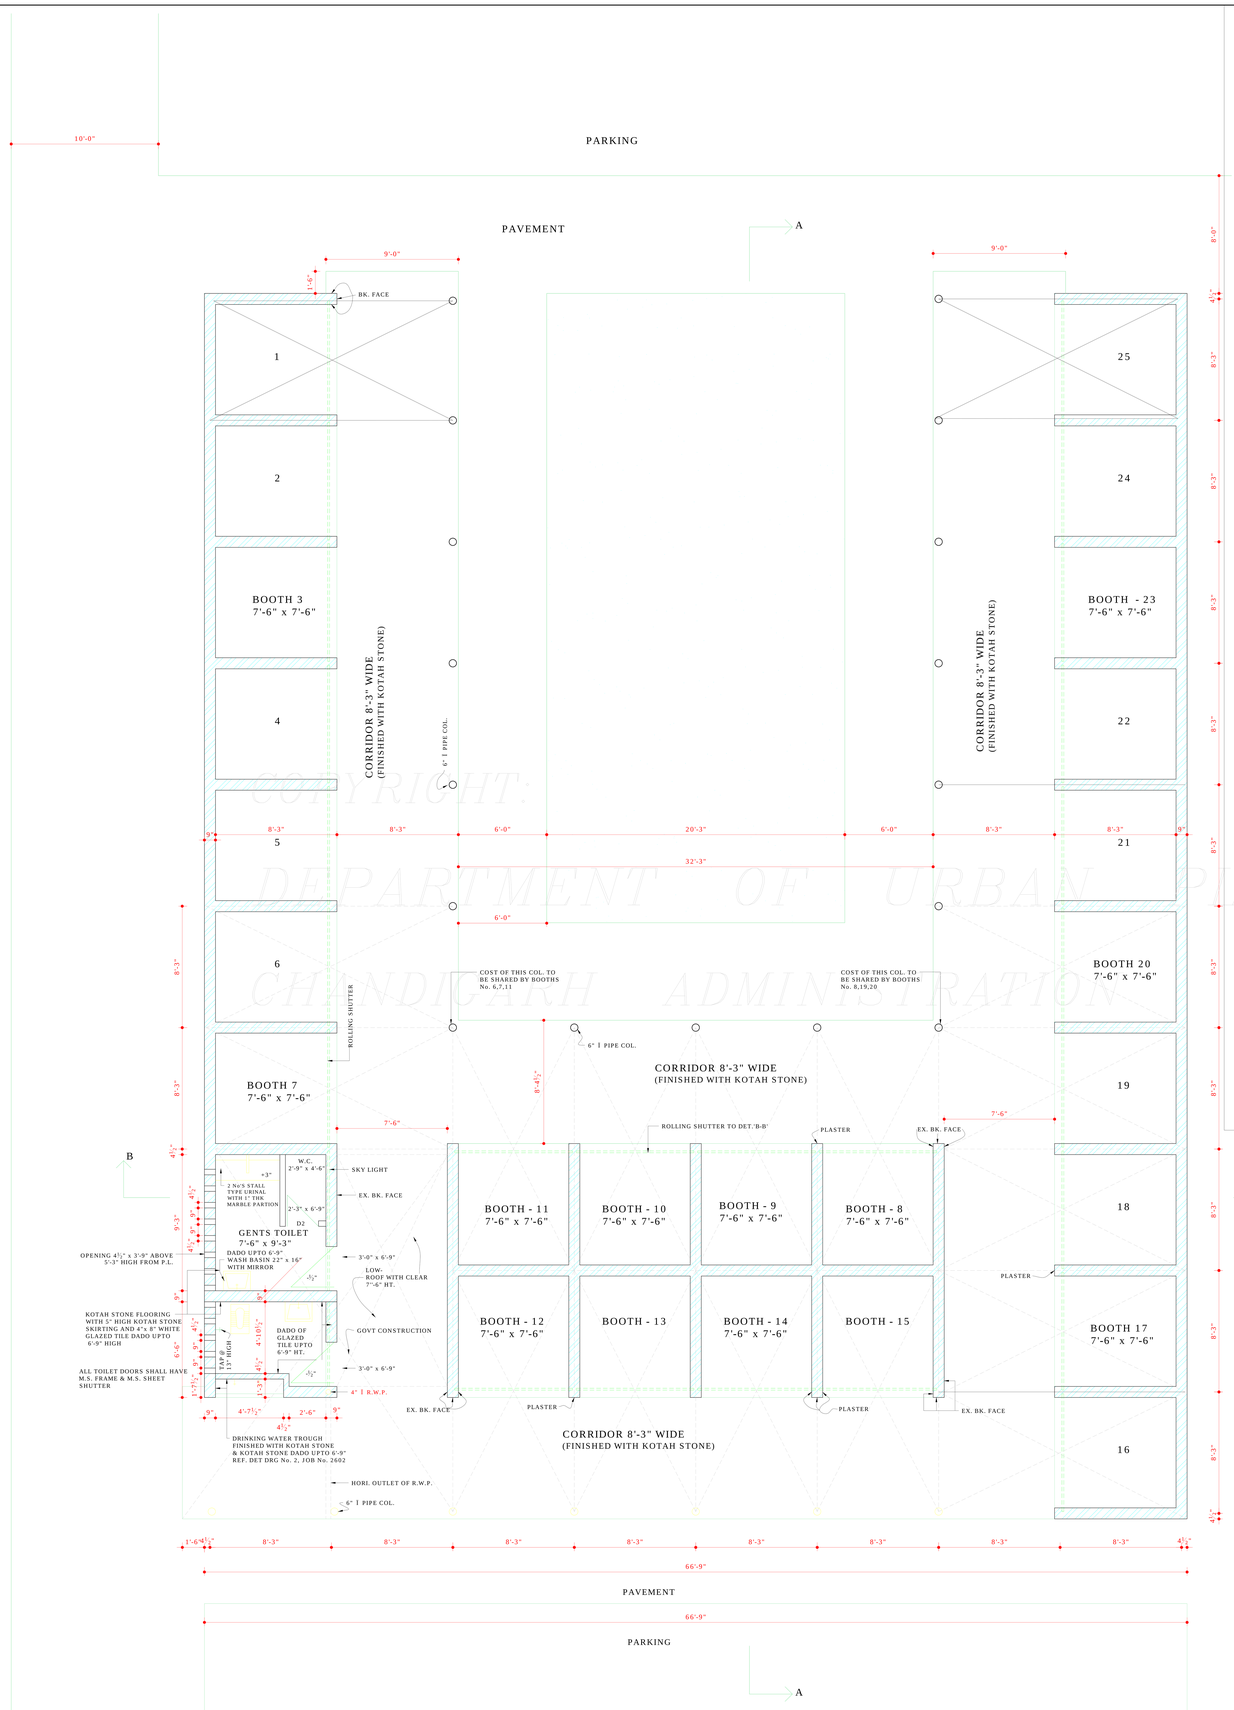

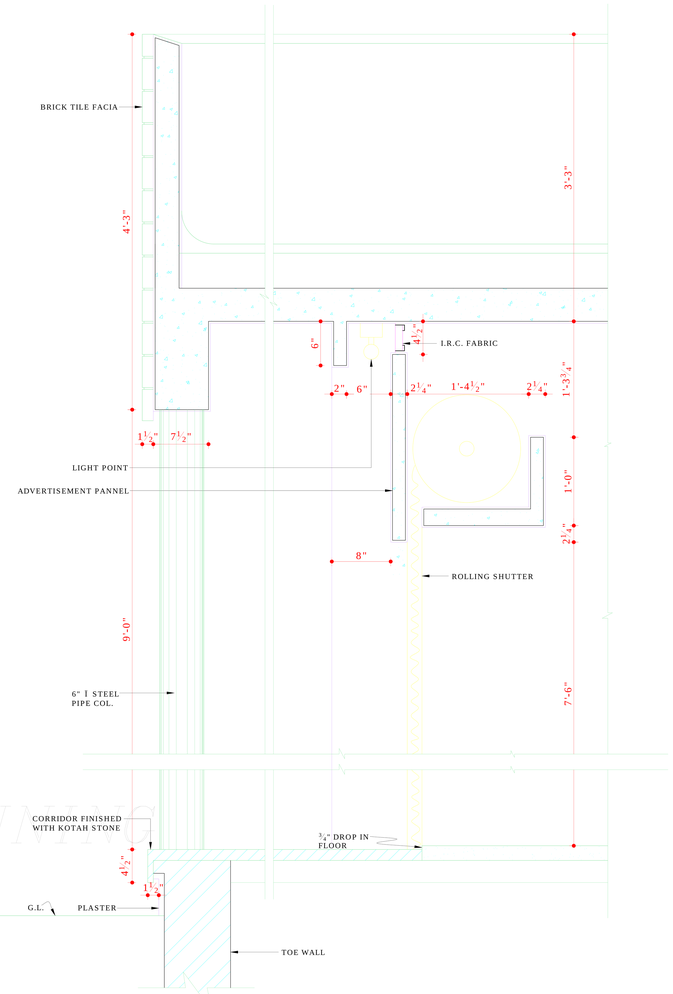

$\frac{1}{8}$" F.S. DETAIL AT B & B

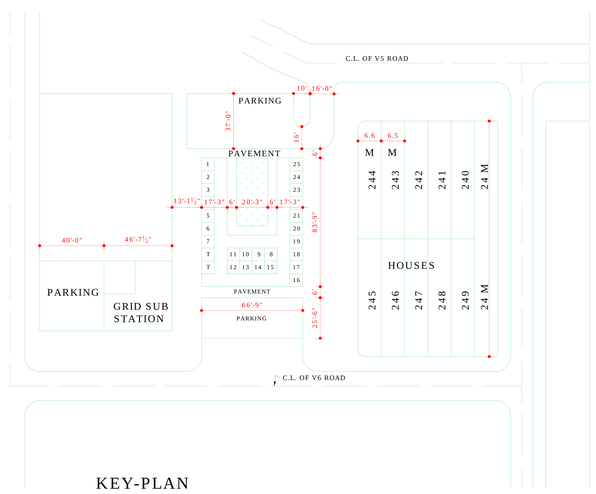

KEY-PLAN

DISCLAIMER

THOUGH EVERY CARE HAS BEEN TAKEN TO PROVIDE THE CORRECT VERSION OF THE ARCHITECTURAL CONTROL ON THIS DIGITIZED (PDF) FORMAT, YET IN CASE OF ANY DISCREPANCY, THE MASTER COPY OF THE ARCHITECTURAL CONTROL APPLICABLE ON EACH SUCH SITE, AS AVAILABLE IN THE COMMERCIAL RECORD OF THE OFFICE OF CHIEF ARCHITECT OR HER/HIS INTERPRETATION WILL OVERRULE THE DIGITIZED FORMAT.

CHIEF ADMINISTRATOR
CAPITAL PROJECT U.T.
CHD. ADMN
APPROVAL RECEIVD VIDE MEMO No. 527-UTFI (3)- 2002/1755 DT 5.3.2002

DEPARTMENT OF URBAN PLANNING U.T. CHANDIGARH

S.NO.	NOTES.
1.	THIS DRG. IS THE PROPERTY OF THE DEPTT. OF URBAN PLANNING U.T. CHD & MUST NOT BE ALTERED COPIED OR USED IN WHOLE OR IN PART WITHOUT THE PERMISSION OF THIS DEPTT. IN WRITING.
2.	ONLY QUALIFIED ARCHITECTS ARE ALLOWED TO SUBMIT PLANS AND SUPERVISE CONSTRUCTION AND ISSUE THE COMPLETION CERTIFICATES.
3.	PLINTH LEVEL SHALL BE OBTAINED FROM THE OFFICE OF THE CHIEF ARCHITECT & SECY. DEPTT. OF URBAN PLANNING U.T. CHD.
4.	NO DEVIATION IN THE EXTERNAL FACADE OR FACADE THROUGH CORRIDOR SHALL BE ALLOWED.
5.	NO ADVERTISEMENT SHALL BE ALLOWED IN SPACES OTHER THAN STIPULATED IN THE DRG.
6.	NO RAIN WATER PIPE SOIL VENTILATING OR ANY OTHER PIPE SHALL BE SEEN ON THE EXTERNAL FACE OF THE BUILDING.
7.	THE MEANS OF TAKING ELECTRICAL, TELEPHONE OR ANY OTHER CONNECTION FROM PUBLIC SUPPLY LINE BE SHOWN ON THE BUILDING PLANS AND SHALL BE SUBJECT TO THE APPROVAL OF THE CHIEF ADMINISTRATOR.
8.	THE PUBLIC CORRIDOR INDICATED IN THE DRG. SHALL BE LEFT UNCONSTRUCTED , UNHINDERED AND UNENCHROACHED FOR EXCLUSIVE USE AS A PUBLIC CORRIDOR.
9.	EXP. BK. FACE SHALL MEAN BK. WORK WITH DEEP STRUCK POINTING & IS NOT TO BE COLOUR WASHED OR PAINTED.
10.	STRUCTURAL SIZES ARE INDICATIVE ONLY AND THE FINAL RESPONSIBILITY FOR THE STABILITY OF THE STRUCTURE IS THAT OF THE OWNER. SIZE OF EXTERNAL FACADE COLUMNS CAN NOT BE CHANGED.

NOTE:-
THIS DRAWING HAS BEEN COMPUTERISED ON 27-04-10 FROM DRG. No. 1 JOB No. 2602

S.NO.	DESCRIPTION	SIGN	DATE

REVISIONS

Sd/-SARBJEET SINGH
18-1-2002
CHIEF ARCHITECT.

Sd/-
RENU SAIGAL
SENIOR ARCHITECT.

Sd/-
RENU SAIGAL
SENIOR TOWN PLANNER

Sd/- BALVINDER SAINI
18-1-02
ARCHITECT.

Sd/- SHAMS. S. SHAIKH
17/1/2002
ASSTT. ARCHITECT.

OFFICE OF THE
CHIEF ARCHITECT
U.T. CHANDIGARH

SCALE :- ¼" = 1'-0"

DATE
17/1/2002

MANJIT
DRAWN BY

CHECKED

JOB No.
2602

DRG No.
1

ARCH CONTROL FOR SERVICE SHOPS IN SECTOR 46-A, CHD

PLAN, KEY - PLAN & DETAIL OF PUBLIC TOILET