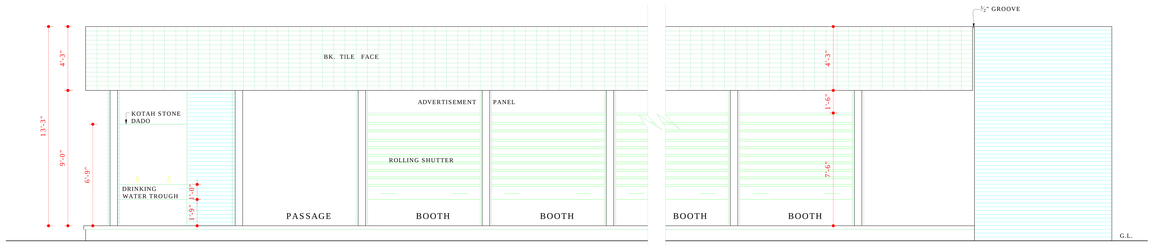

NORTH - EAST ELEVATION

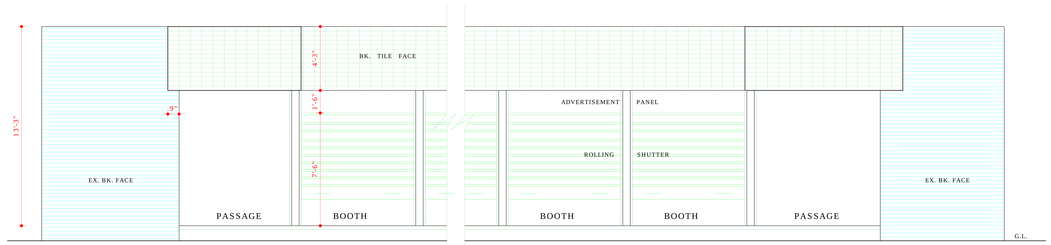

SOUTH - WEST ELEVATION

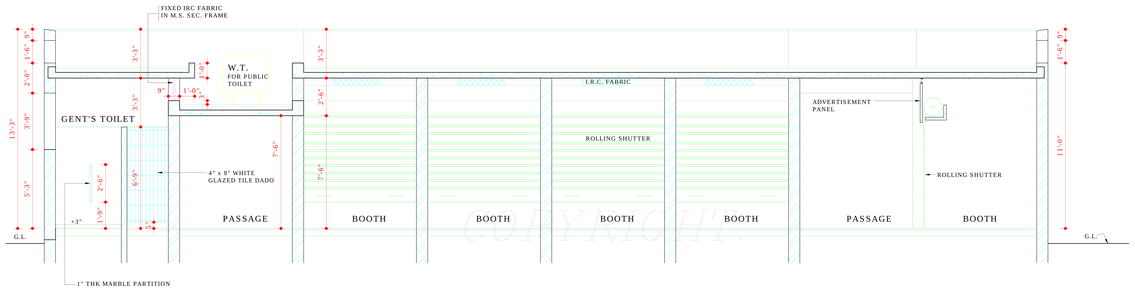

SECTION B-B

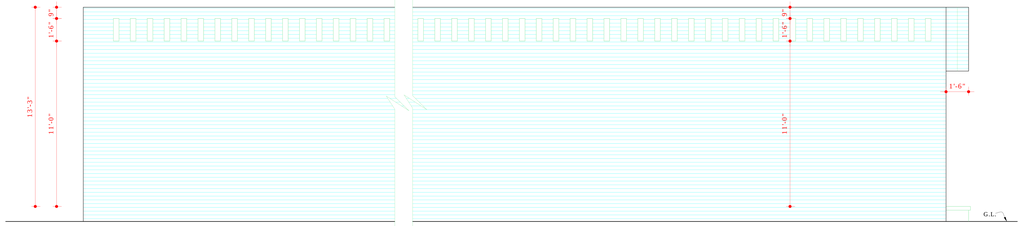

SOUTH - EAST ELEVATION

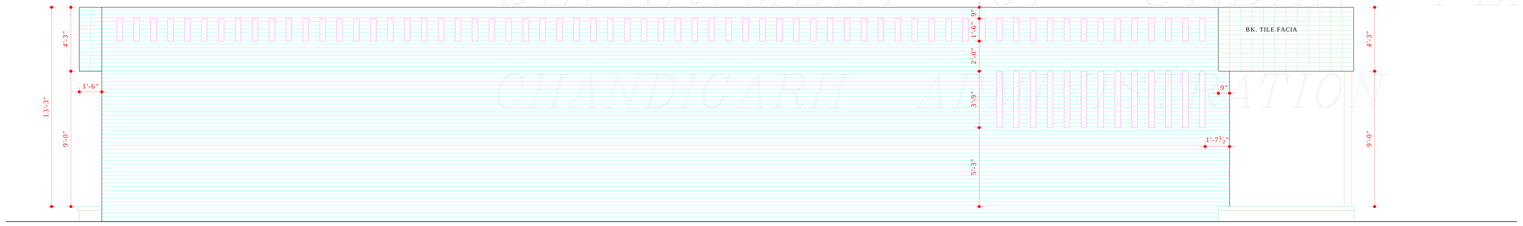

NORTH - WEST ELEVATION

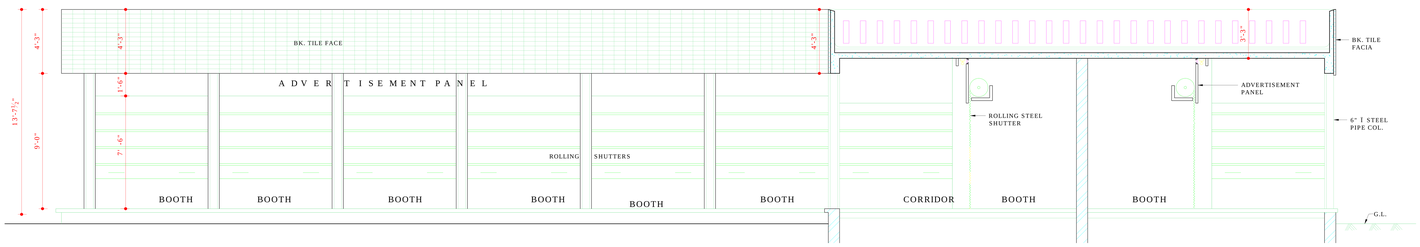

SECTIONAL ELEVATION A-A

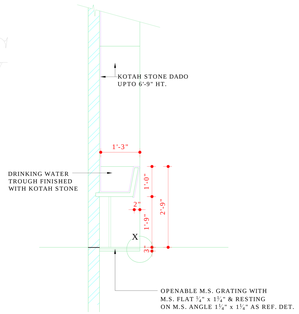

½ F.S. DETAIL OF TROUGH

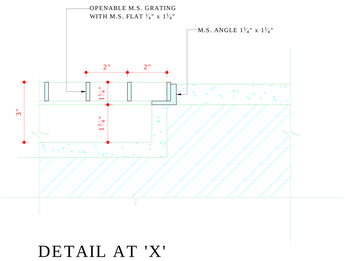

DETAIL AT 'X'

COPYRIGHT
DEPARTMENT OF URBAN PLANNING
CHANDIGARH ADMINISTRATION

DISCLAIMER

THOUGH EVERY CARE HAS BEEN TAKEN TO PROVIDE THE CORRECT VERSION OF THE ARCHITECTURAL CONTROL ON THIS DIGITIZED (PDF) FORMAT, YET IN CASE OF ANY DISCREPANCY, THE MASTER COPY OF THE ARCHITECTURAL CONTROL APPLICABLE ON EACH SUCH SITE, AS AVAILABLE IN THE COMMERCIAL RECORD OF THE OFFICE OF CHIEF ARCHITECT OR HER/HIS INTERPRETATION WILL OVERRULE THE DIGITIZED FORMAT.

CHIEF ADMINISTRATOR
CAPITAL PROJECT U.T.
CHD. ADMN.
APPROVAL RECEIVED VIDE MEMO No. 527 - UTF1 (3) - 2002/1755 DT 5.3.2002

DEPARTMENT OF
URBAN PLANNING
U.T. CHANDIGARH

NOTE:-
THIS DRAWING HAS BEEN COMPUTERISED ON 27-04-10 FROM DRG. No. 2 JOB No. 2602

S.NO.	DESCRIPTION	SIGN	DATE
	REVISIONS		

Sd/- SARBJEET SINGH
18.1.2002
CHIEF ARCHITECT.

Sd/- RENU SAIGAL
SENIOR ARCHITECT.

Sd/- BALVINDER SAINI
18-1-02
ARCHITECT.

Sd/- SHAMS. S. SHAIKH
17/1/2002
ASSTT. ARCHITECT.

OFFICE OF THE
CHIEF ARCHITECT
U.T. CHANDIGARH

SCALE :- ¼" = 1'-0"

DATE

MANJIT
DRAWN BY

CHECKED

JOB No. 2602

DRG No. 2

ARCH CONTROL FOR
SERVICE SHOPS IN
SECTOR 46-A, CHD

ELEVATIONS & SECTIONS