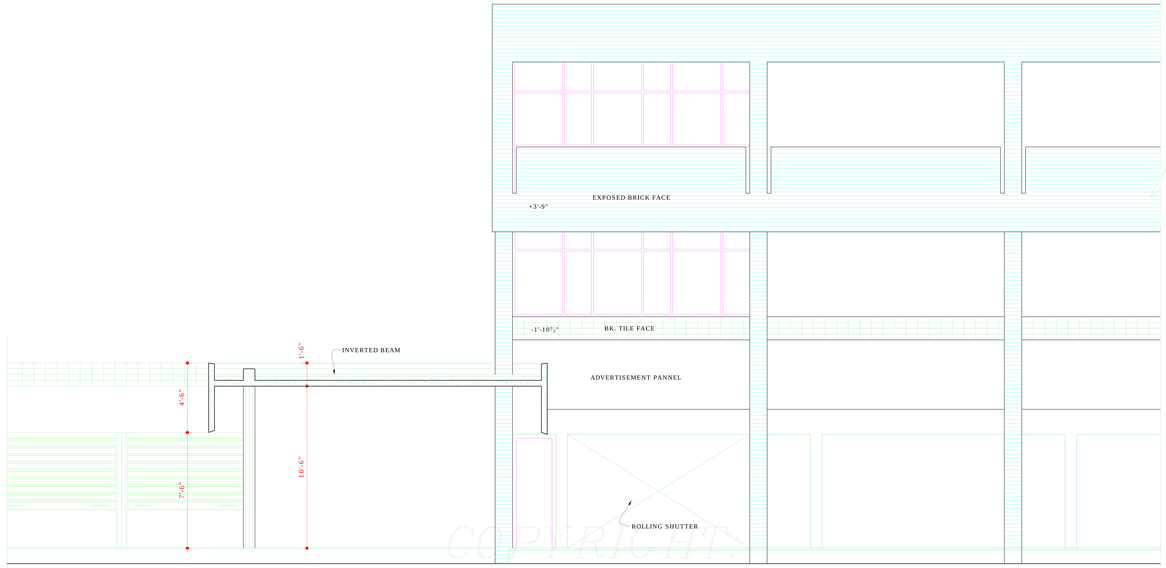

SECTIONAL ELEVATION AT D-D

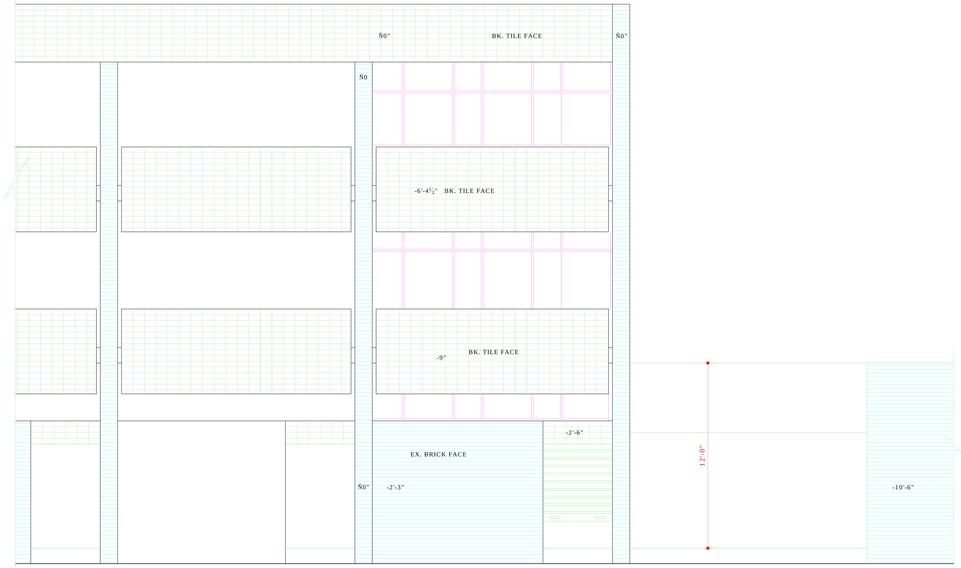

REAR ELEVATION

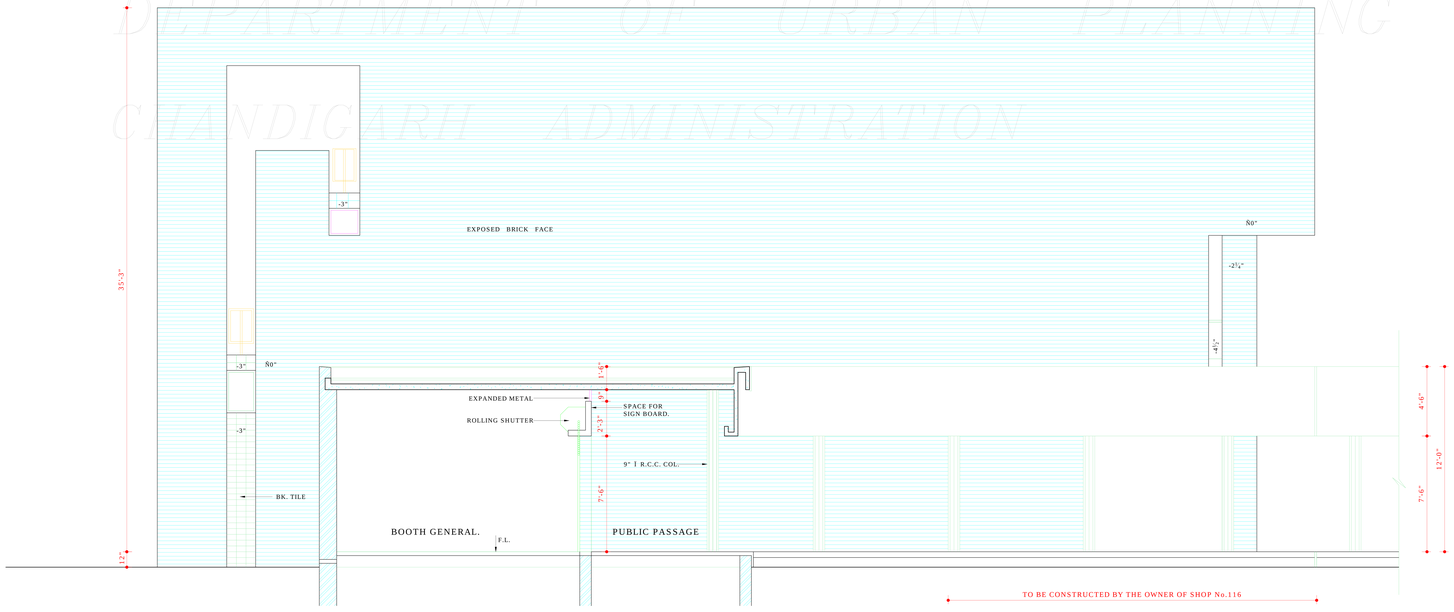

SECTIONAL ELEVATION AT C-C

DEPARTMENT OF URBAN PLANNING
CHANDIGARH ADMINISTRATION
COPYRIGHT.

DISCLAIMER

THOUGH EVERY CARE HAS BEEN TAKEN TO PROVIDE THE CORRECT VERSION OF THE ARCHITECTURAL CONTROL ON THIS DIGITIZED (PDF) FORMAT, YET IN CASE OF ANY DISCREPANCY, THE MASTER COPY OF THE ARCHITECTURAL CONTROL APPLICABLE ON EACH SUCH SITE, AS AVAILABLE IN THE COMMERCIAL RECORD OF THE OFFICE OF CHIEF ARCHITECT OR HER/HIS INTERPRETATION WILL OVERRULE THE DIGITIZED FORMAT.

APPROVAL OF THE CHIEF ADMINISTRATOR CONVEYED VIDE HIS OFFICE MEMO No. 29(0)-18-UTFI (2)-88/9006 CHANDIGARH DATED 10.6.88

Sd/- SATWANT REDDY
CHIEF ADMINISTRATOR
CHANDIGARH ADMINISTRATION
CHANDIGARH.

DEPARTMENT OF ARCHITECTURE U.T.

S.No.	NOTES.
1.	THIS DRAWING IS THE PROPERTY OF DEPTT. OF ARCHITECTURE U.T. CHANDIGARH FORMERLY OF GOVT. OF Pb. AND MUST NOT BE ALTERED COPIED OR USED IN WHOLE OR IN PART WITHOUT THE PERMISSION OF THIS DEPTT. IN WRITING.

NOTE:-
THIS DRAWING HAS BEEN COMPUTERISED ON 28-05-10 FROM DRG. No. 12 JOB No. 883

S.No.	DESCRIPTION	SIGN	DATE

REVISIONS

Sd/- V.P. ARORA CHIEF ARCHITECT.	Sd/- V.P. ANIL 19.4.88 SENIOR ARCHITECT.
Sd/- AVTAR SINGH 19.4.88 ARCHITECT.	Sd/- BALWINDER SAINI 19.4.88 ASSTT. ARCHITECT.

OFFICE OF THE
CHIEF ARCHITECT
CHANDIGARH U.T.

SCALE : ¼" TO A FOOT | DATED

Sd/- NEENA
DRAWN
CHECKED

JOB No. 883 | DRG No. 12

ARCH. CONTROL SHEET FOR
SHOP-CUM OFFICES/FLATS
SHOP No. 116 SECTOR 47-C

ELEVATIONS.