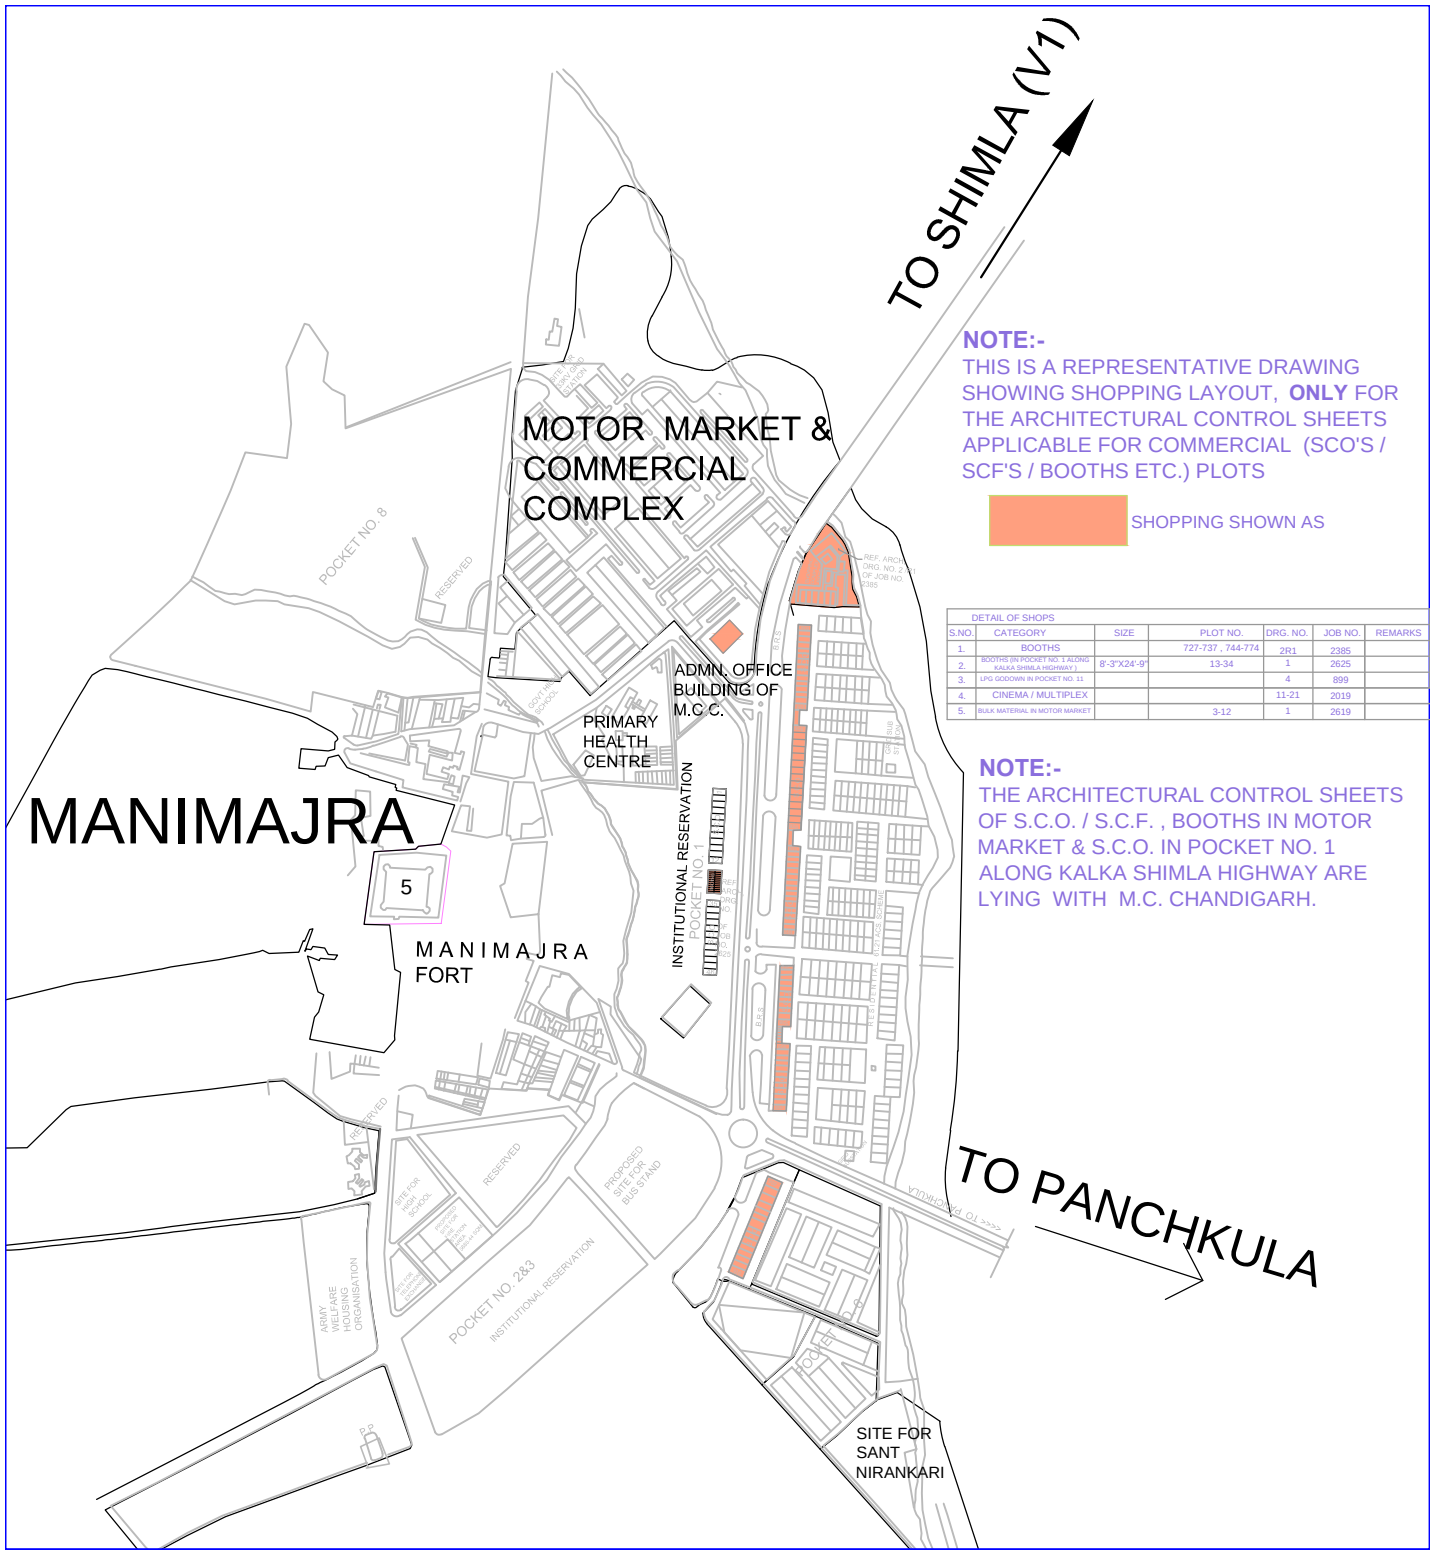

NOTE:-
THIS IS A REPRESENTATIVE DRAWING SHOWING SHOPPING LAYOUT, **ONLY** FOR THE ARCHITECTURAL CONTROL SHEETS APPLICABLE FOR COMMERCIAL (SCO'S / SCF'S / BOOTHS ETC.) PLOTS

SHOPPING SHOWN AS

DETAIL OF SHOPS

S.NO.	CATEGORY	SIZE	PLOT NO.	DRG. NO.	JOB NO.	REMARKS
1.	BOOTHS		727-737 , 744-774	2R1	2385	
2.	BOOTHS (IN POCKET NO.1 ALONG KALKA SHIMLA HIGHWAY)	8'-3"X24'-9"	13-34	1	2625	
3.	LPG GODOWN IN POCKET NO. 11			4	899	
4.	CINEMA / MULTIPLEX			11-21	2019	
5.	BULK MATERIAL IN MOTOR MARKET		3-12	1	2619	

NOTE:-
THE ARCHITECTURAL CONTROL SHEETS OF S.C.O. / S.C.F. , BOOTHS IN MOTOR MARKET & S.C.O. IN POCKET NO. 1 ALONG KALKA SHIMLA HIGHWAY ARE LYING WITH M.C. CHANDIGARH.