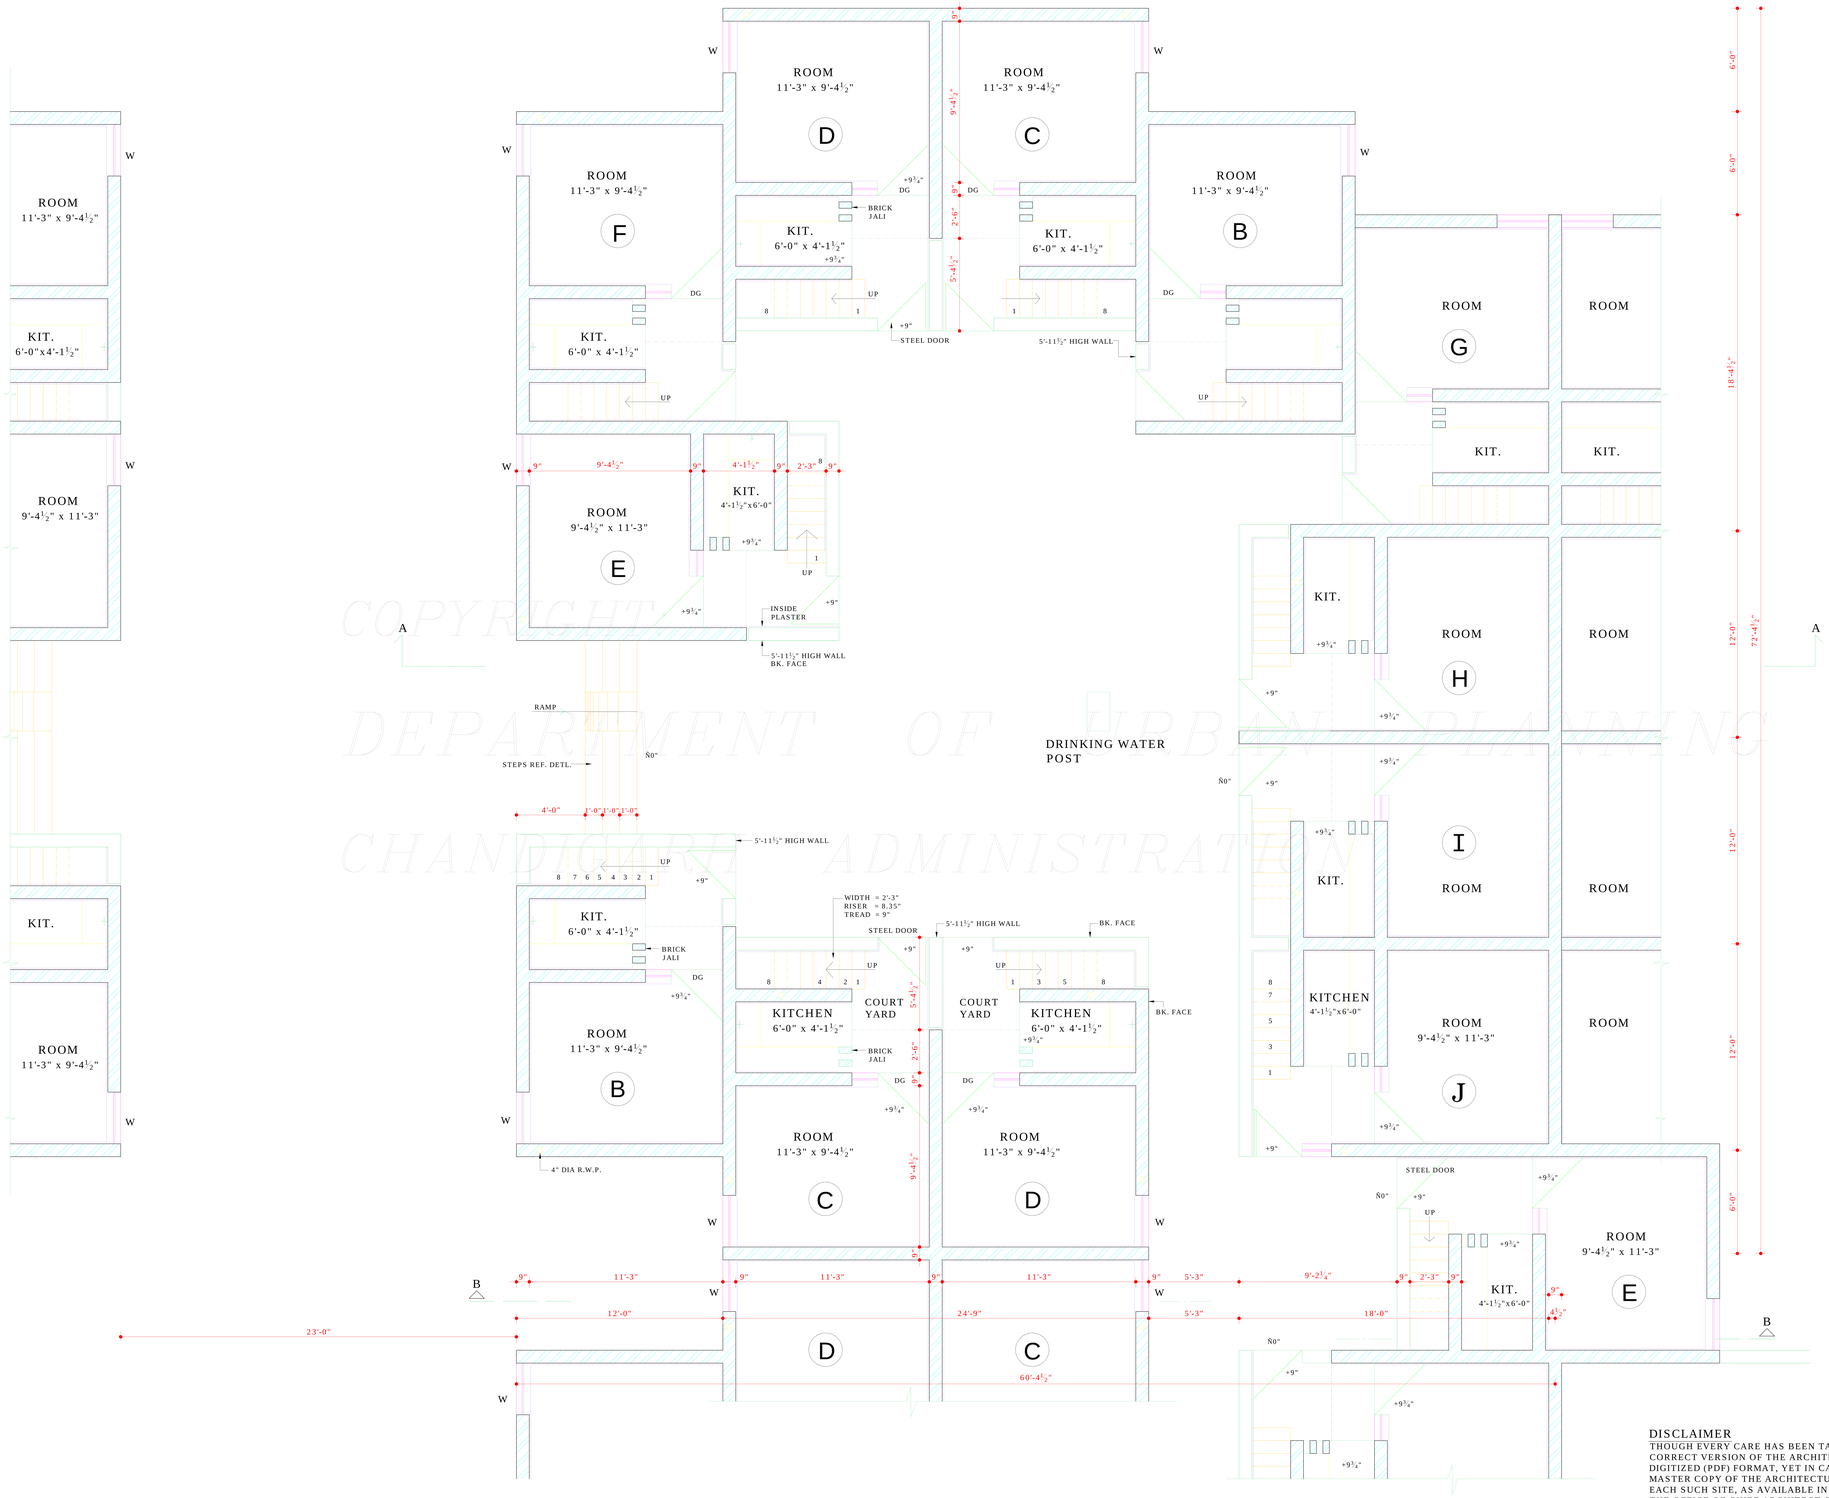

GROUND FLOOR PLAN

COPYRIGHT
DEPARTMENT OF URBAN PLANNING
CHANDIGARH ADMINISTRATION

DISCLAIMER
THOUGH EVERY CARE HAS BEEN TAKEN TO PROVIDE THE CORRECT VERSION OF THE ARCHITECTURAL CONTROL ON THIS DIGITIZED (PDF) FORMAT, YET IN CASE OF ANY DISCREPANCY, THE MASTER COPY OF THE ARCHITECTURAL CONTROL APPLIC- ABLE ON EACH SUCH SITE, AS AVAILABLE IN THE COMMERCIAL RECORD OF THE OFFICE OF CHIEF ARCHITECT OR HER/HIS INTERPRETATION WILL OVERRULE THE DIGITIZED FORMAT.

DEPARTMENT OF
URBAN PLANNING
CHANDIGARH ADMN.

S.No.	NOTES
	NOTE:- THIS DRAWING HAS BEEN COMPUTERISED ON 25-10-10 FROM DRG. No. 5 JOB No. 2505

S.No.	DESCRIPTION	SIGN	DATE
	REVISIONS		

Sd/- S.K. MIDHA 10-5-95 CHIEF ARCHITECT	Sd/- P.C. KANSIL 9-5-95 SENIOR ARCHITECT
Sd/- SUNITA MONGA 7-3-95 ARCHITECT	Sd/- P.S. SACHDEVA 2-3-95 ASSTT. ARCHITECT

OFFICE OF THE
CHIEF ARCHITECT
CHANDIGARH U.T.

SCALE: ¼' TO 1'-0"		DATE
DRAWN BY Sd/- AMAR SINGH	JOB No. 2505	DRG. No. 5
CHECKED BY		

INCREMENTAL HOUSES
FOR LABOUR COLONY
PALSORA SECTOR-55-56

GROUND FLOOR PLAN
ALT.-2 (B,C,D,E,F,G,H,I,J,K,L,M)