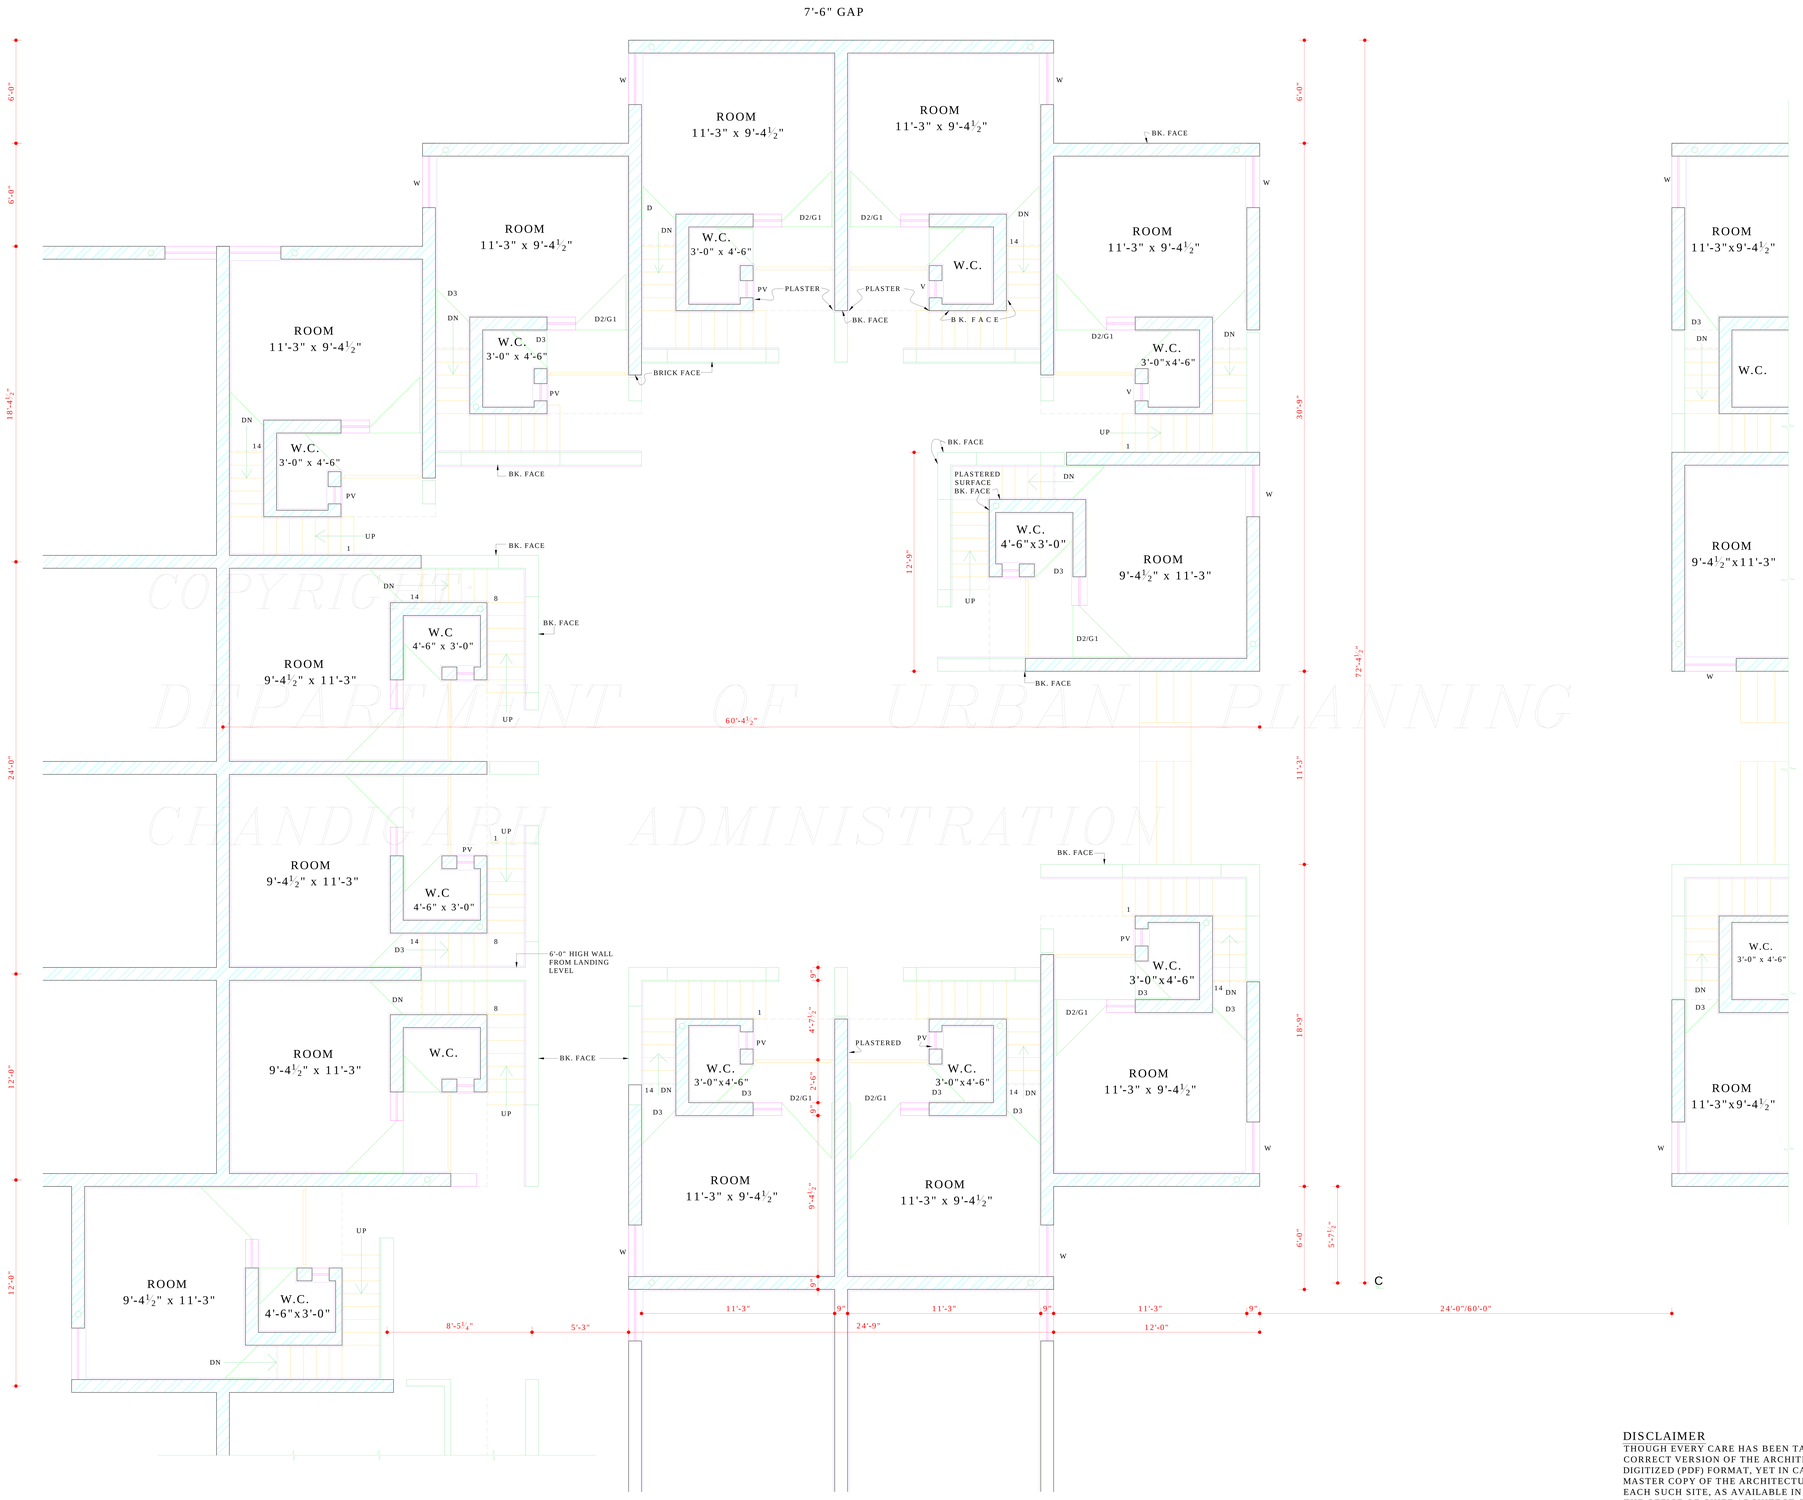


FIRST FLOOR PLAN

COPYRIGHT
DEPARTMENT OF URBAN PLANNING
CHANDIGARH ADMINISTRATION

DISCLAIMER
THOUGH EVERY CARE HAS BEEN TAKEN TO PROVIDE THE CORRECT VERSION OF THE ARCHITECTURAL CONTROL ON THIS DIGITIZED (PDF) FORMAT, YET IN CASE OF ANY DISCREPANCY, THE MASTER COPY OF THE ARCHITECTURAL CONTROL APPLIC- ABLE ON EACH SUCH SITE, AS AVAILABLE IN THE COMMERCIAL RECORD OF THE OFFICE OF CHIEF ARCHITECT OR HER/HIS INTERPRETATION WILL OVERRULE THE DIGITIZED FORMAT.

DEPARTMENT OF
URBAN PLANNING
CHANDIGARH ADMN.

| S.No. | NOTES |
|---|---|

NOTE:-
THIS DRAWING HAS BEEN COMPUTERISED ON 25-10-10 FROM DRG. No. 2 JOB No. 2505

| S.No. | DESCRIPTION | SIGN | DATE |
|---|---|---|---|

REVISIONS

| | |
|---|---|
| Sd/- S.K. MIDHA 10-5-95 CHIEF ARCHITECT | Sd/- P.C. KANSIL 9-3-95 SENIOR ARCHITECT |
| Sd/- SUNITA MONGA 7-3-95 ARCHITECT | Sd/- P.S. SACHDEVA 2-3-95 ASSTT. ARCHITECT |

OFFICE OF THE
CHIEF ARCHITECT
CHANDIGARH U.T.

| | | |
|---|---|---|
| SCALE: ¼" TO 1'-0" | | DATE |
| DRAWN BY AMAR SINGH | JOB No. 2505 | DRG. No. 2 |
| CHECKED BY | | |

INCREMENTAL HOUSES
FOR LABOUR COLONY
PALSORA SECTOR-55-56

FIRST FLOOR PLAN
ALT -1