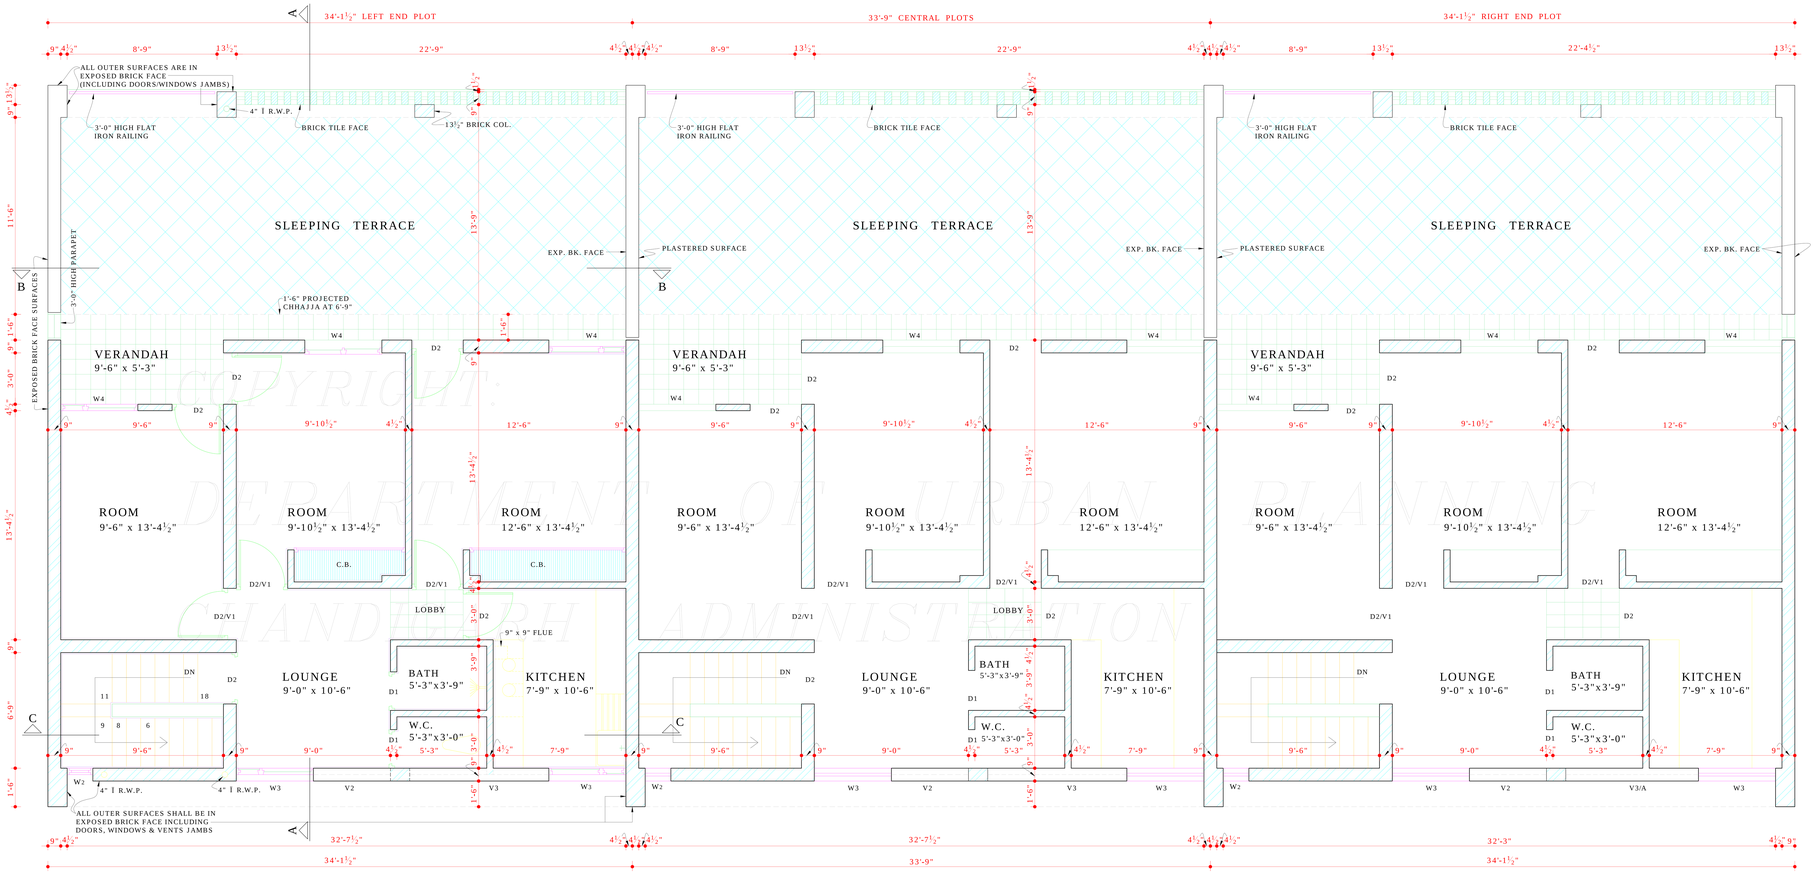

FIRST FLOOR PLAN

COPYRIGHT
DEPARTMENT OF URBAN PLANNING
CHANDIGARH ADMINISTRATION

ATTESTED

Sd/- SANJEEV KUMAR
29-7-98
ASSTT. ARCHITECT

APPROVAL OF 9" THICK INSTEAD OF 13½" THICK END WALL IS GRANTED BY THE CHIEF ADMINISTRATOR CHANDIGARH VIDE END No. U.T. 5411-F2-76/16869 DATED 18.10.76
Sd/- K.K. MOOKERJEE
CHIEF ADMINISTRATOR

DISCLAIMER
THOUGH EVERY CARE HAS BEEN TAKEN TO PROVIDE THE CORRECT VERSION OF THE ARCHITECTURAL CONTROL ON THIS DIGITIZED (PDF) FORMAT, YET IN CASE OF ANY DISCREPANCY, THE MASTER COPY OF THE ARCHITECTURAL CONTROL APPLICABLE ON EACH SUCH SITE, AS AVAILABLE IN THE COMMERCIAL RECORD OF THE OFFICE OF CHIEF ARCHITECT OR HER/HIS INTERPRETATION WILL OVERRULE THE DIGITIZED FORMAT.

DEPARTMENT OF ARCHITECTURE U.T.

S.No.	NOTES:-
1.	THIS DRAWING IS THE PROPERTY OF THE DEPARTMENT OF ARCHITECTURE CHANDIGARH U.T. FORMERLY OF THE PUNJAB GOVERNMENT AND MUST NOT BE ALTERED, COPIED OR USED IN WHOLE OR IN PART THEREOF WITHOUT PERMISSION OF THIS DEPARTMENT IN WRITING.
2.	THIS DRAWING IS TO BE READ WITH THE DRAWING Nos. 4, 6 & 7 OF JOB No. 660 OF ARCHITECT SECTION.
*	THIS DRG. IS ACTUALLY TRACED FROM DRG. No. 5 OF JOB No. 660 ON DATED: 10-10-97.
	NOTE:- THIS DRAWING HAS BEEN COMPUTERISED ON 07-01-10 FROM DRG. No. 5 JOB No. 660

S.No.	SCHEDULE OF DOORS, WINDOWS & VENTS	
	D1 2'-3" x 6'-9"	STEEL DOORS WITH I.R.C. FABRIC
	D2 3'-0" x 6'-9"	
	D3 4'-6" x 7'-1½"	
	D4 4'-6" x 9'-4½"	
	D5 4'-6" x 6'-9"	
	W1 1'-6" x 4'-6"	
	W2 1'-6" x 6'-0"	
	W3 4'-6" x 6'-0"	
	W4 4'-6" x 4'-6"	
	V1 3'-0" x 3'-0"	
	V2 4'-6" x 2'-3"	
	V3 7'-9" x 2'-3"	
	V4 3'-9" x 3'-0"	
	V3/A 7'-4½" x 2'-3"	IN CASE OF RIGHT END PLOT

APPROVAL OF THE CHIEF ADMINISTRATOR OBTAINED VIDE HIS OFFICE MEMO No. U.T. 1098-F2-76/7636 DATED 1-5-76.

Sd/- K.K. MOOKERJEE
27-4-76
CHIEF ADMINISTRATOR

Sd/- M.N. SHARMA 20.2.76 CHIEF ARCHITECT	Sd/- H.S. CHOPRA 13.2.76 SENIOR ARCHITECT
ARCHITECT	Sd/- M.U. KUREKAR ASSTT. ARCHITECT

OFFICE OF THE CHIEF ARCHITECT CHANDIGARH U.T.

SCALE = 4 FEET TO AN INCH		DATE 13-2-76
TRACED BY AMARJIT	DRG. No. 5	JOB No. 660
CHECKED SAJJAN SINGH		

STANDARD DESIGN FOR CATTLE SHED & HOUSE ON 10M. PLOT 33'-9" x 66'-0" IN SUB-URBAN SECTOR - 2 DAIRY COLONY NEAR VILL. DHANAS CHANDIGARH

FIRST FLOOR PLAN