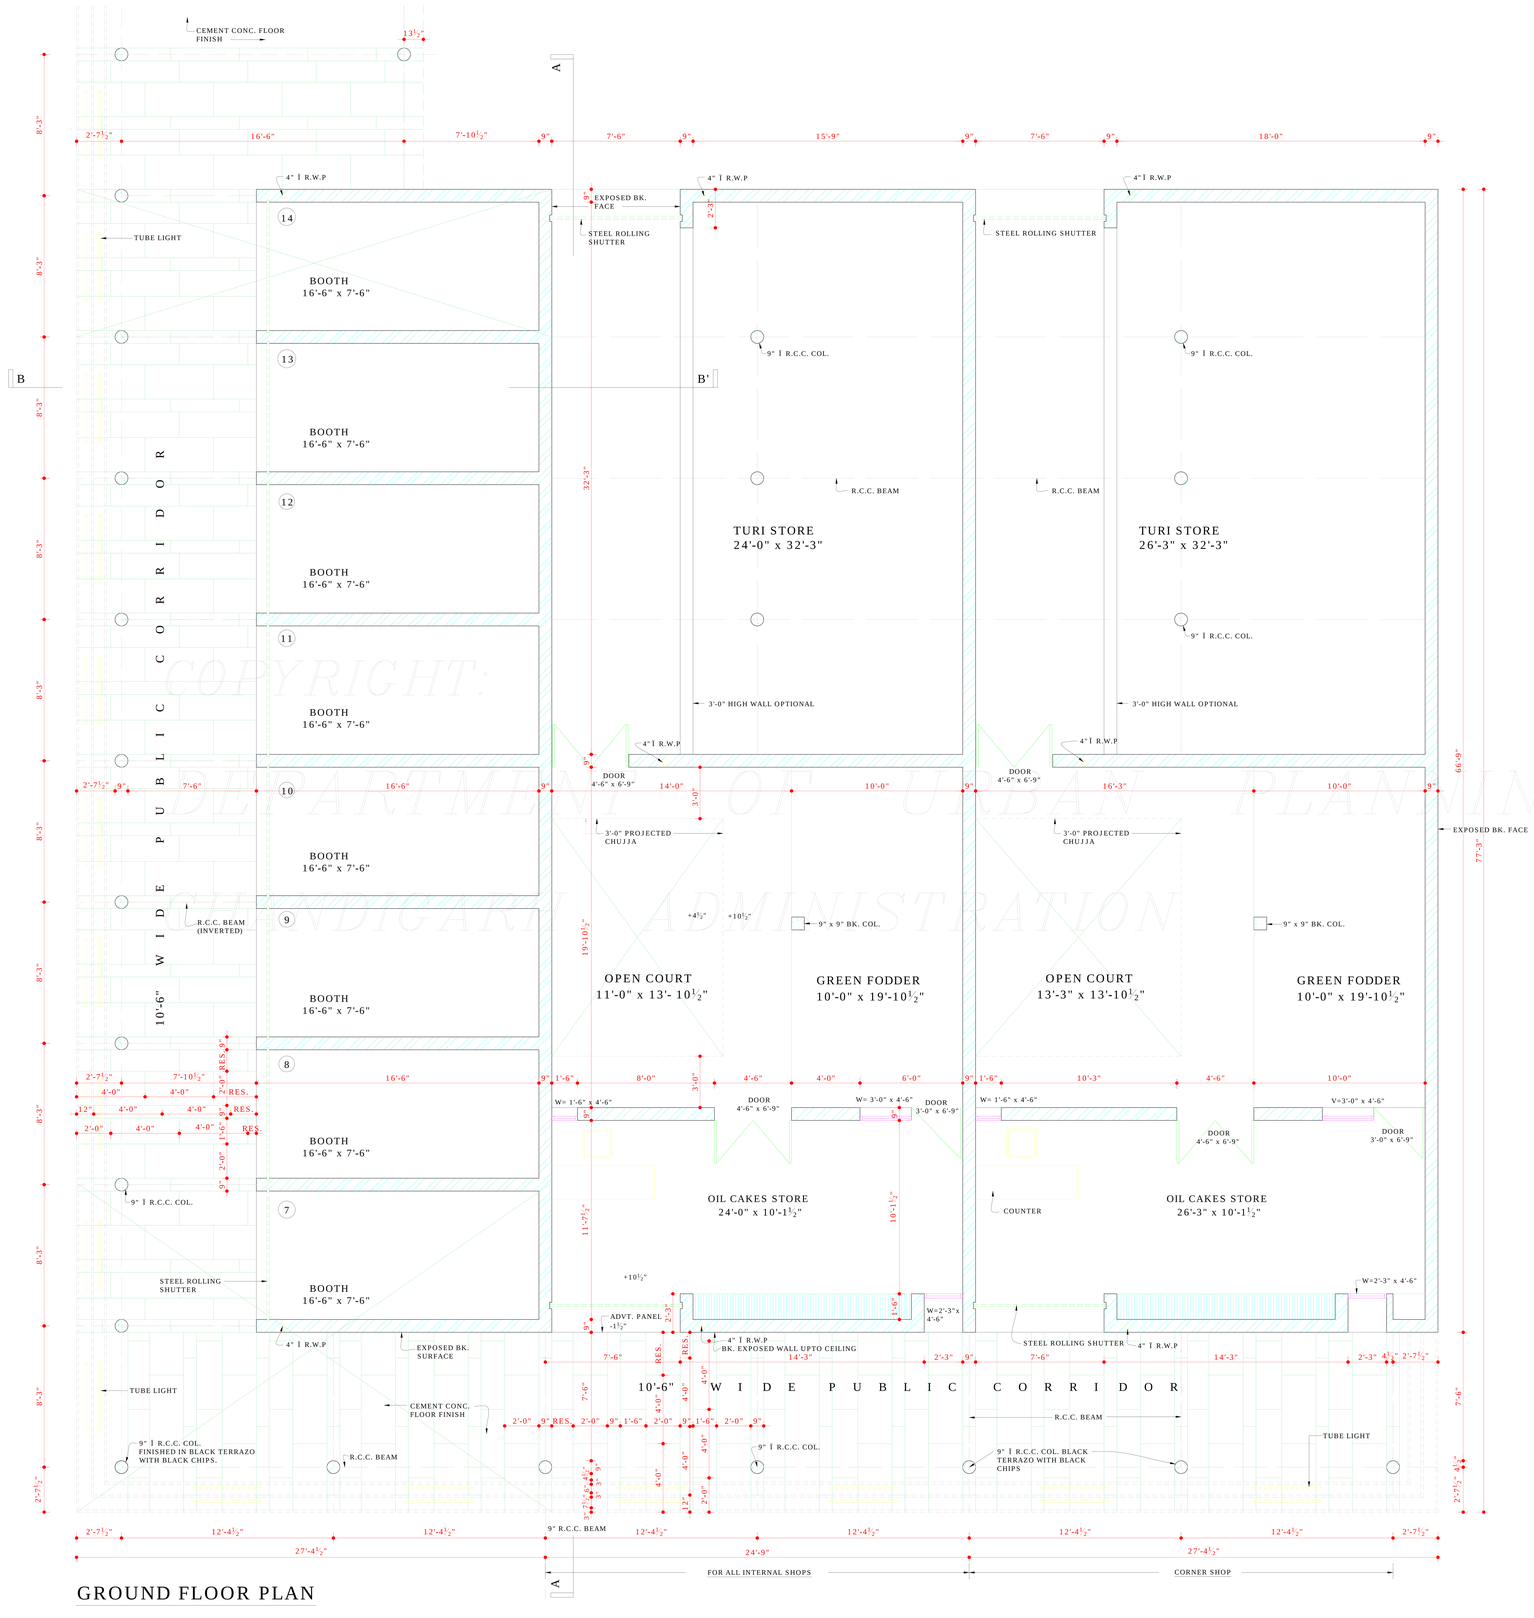

GROUND FLOOR PLAN

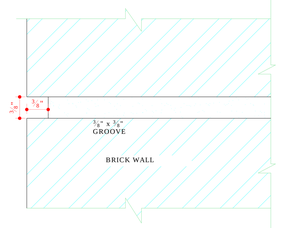

DETAIL OF RAKED JOINT 'A'

ATTESETED AS TRUE COPY

ASSTT. ARCHITECT.

Sd/-
K.K. MOOKERJEE
20.9.75
CHIEF ADMINISTRATOR
CHANDIGARH U.T.

DISCLAIMER
THOUGH EVERY CARE HAS BEEN TAKEN TO PROVIDE THE CORRECT VERSION OF THE ARCHITECTURAL CONTROL ON THIS DIGITIZED (PDF) FORMAT, YET IN CASE OF ANY DISCREPANCY, THE MASTER COPY OF THE ARCHITECTURAL CONTROL APPLICABLE ON EACH SUCH SITE, AS AVAILABLE IN THE COMMERCIAL RECORD OF THE OFFICE OF CHIEF ARCHITECT OR HER/HIS INTERPRETATION WILL OVERRULE THE DIGITIZED FORMAT.

COPYRIGHT:
DEPARTMENT OF URBAN PLANNING
CHANDIGARH ADMINISTRATION

DEPARTMENT OF ARCHITECTURE U.T.

N O T E S :-

1. THIS DRG. IS THE PROPERTY OF THE DEPTT. OF ARCHITECTURE CHANDIGARH U.T. FORMERLY OF THE PUNJAB GOVT. AND MUST NOT BE ALTERED, COPIED OR USED IN WHOLE OR IN PART THERE OF WITHOUT THE PERMISSION OF THIS DEPTT. IN WRITING.
2. THIS DRG. IS TO BE READ ALONG WITH DRG. No. 1 TO 3 OF JOB No. 912 OF ARCHITECT'S SECTIONS.
3. RESTRICTIONS CONTAINED IN THESE ARCHITECT-URAL CONTROL SHEETS ARE IN ADDITIONS AND ARE SUPPLEMENTARY TO THE PUNJAB CAPITAL (DEVELOPMENT AND REGULATION) BUILDING RULES 1952 AND AS AMMENDED FROM TIME TO TIME.
4. NO DEVIATION IN EXTERNAL FACADES OR FACAD-ES THROUGH CORRIDOR SHALL BE ALLOWED.
5. PLINTH LEVEL IS TO BE OBTAINED FROM THE OFFICE OF THE CHIEF ARCHITECT CHD. ADMINIST-RATION.
6. EXPOSED BK. FACE SHALL MEAN FAIR FACE BRICK WORK WITHOUT ANY PAINT OR COLOUR WASH EXCEPT DEEP RAKED FINISHING AS SHOWN AT 'A'.
7. THE PUBLIC CORRIDOR INDICATED IN THE DRGS. SHALL BE EXCULSIVE USE AS A PUBLIC-PASSAGE. THE PATTERN OF PAVING AND SPECIFICATIONS OF THE CORRIDOR SHALL BE STRICTLY IN ACCORD-ANCE WITH THE INDICATION SHOWN ON THE DRG. AND EXECUTED AND MAINTAINED BY THE OWNER TO THE ENTIRE SATISFACTION OF THE CHIEF ADMINISTRATION.
8. NO RAIN WATER , SOIL VENTILATING OR ANY OTHER PIPE SHALL BE PERMITTED ON THE EXTERNAL FACADE OF THE BUILDING. ALL SUCH PIPES IN THE BUILDING OTHER THAN THE FACADE SHALL BE PROPERLY ENCASED.
9. THE MEANS OF TAKING ELECTRICAL TELEPHONES OR ANY OTHER CONNECTIONS FROM THE PUBLIC SUPPLY LINE SHALL BE SHOWN ON THE BUILDING PLANS AND SHALL BE SUBJECT TO THE APPROVAL OF THE CHIEF ADMINISTRATOR.
10. THE BUILDING SHALL BE SO STRUCTURALLY DESIGNED THAT THE PARTITION WALL IS NOT STRESSED IN EXCESS OF 8 TONS/ PER SQ. FOOT.
11. EXTERNAL DOORS WINDOWS, GRILL SHUTTERS ETC. SHALL BE PAINTED IN GREY COLOUR ISI 693 ONLY.
12. NO SUB DIVISION OF SHOP IS ALLOWED. ONLY QUALIFIED ARCHITECTS ARE ALLOWED TO SUBMIT PLANS, SUPERVISE CONSTRUCTION AND ISSUE THE COMPLETITION CERTIFICATE FOR THE BUILDING.
14. NO BASEMENT SHALL BE ALLOWED BELOW THE BOOTHS AND FODDER SHOPS.
15. APPROVAL OF THE CHIEF ADMINISTRATOR RECEIVED VIDE HIS OFFICE MEMO No. U.T.F2-75/ 5636/14767 DATED 20/9/75

22

NOTES:-
THIS DRAWING HAS BEEN COMPUTERISED ON 16-12-09 FROM DRG. No. 2 JOB No. 912.

S.NO.	DESCRIPTION	SIGN	DATE

REVISIONS

Sd/- M.N. SHARMA 23.8.75 CHIEF ARCHITECT	Sd/- H.S CHOPRA 22.8.75 SENIOR ARCHITECT
Sd/- M.L. SHARMA 22.8.75 ARCHITECT	Sd/- M.U. KUREKAR 19.8.75 ASSTT. ARCHITECT.

OFFICE OF
THE CHIEF ARCHITECT
CHANDIGARH U.T.

SCALE : 1/4"=1'-0" DATED- 19.8.75

Sd/- GURBIR.S. 19.3.75 DRAWN
CHECKED

DRG. No. 2

JOB No. 912

ARCH. CONTROL SHEET FOR BOOTHS AND FODDER SHOPS IN DAIRY COLONY NEAR DHANAS VILLAGE CHD.

GROUND FLOOR PLAN.