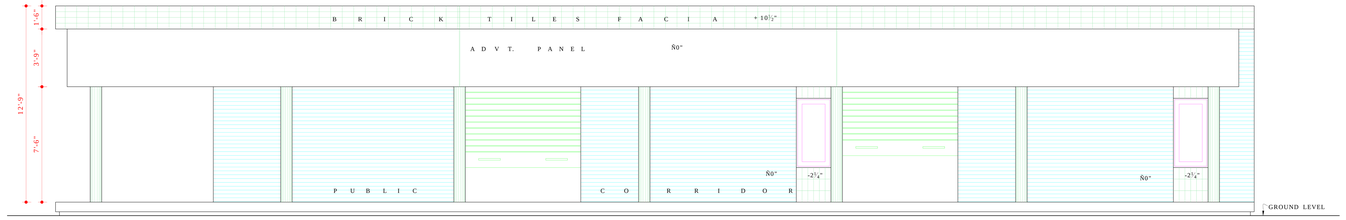

FRONT ELEVATION

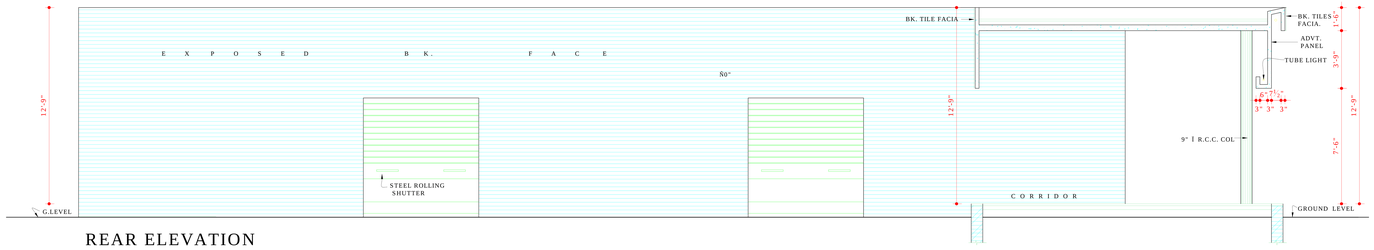

REAR ELEVATION

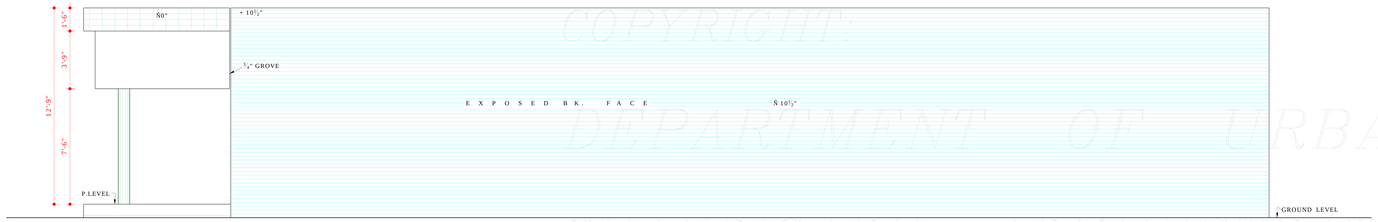

RIGHT SIDE ELEVATION

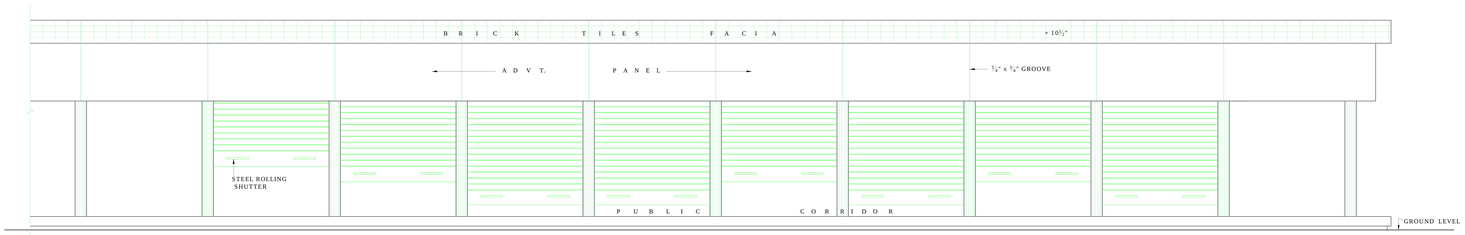

LEFT SIDE ELEVATION

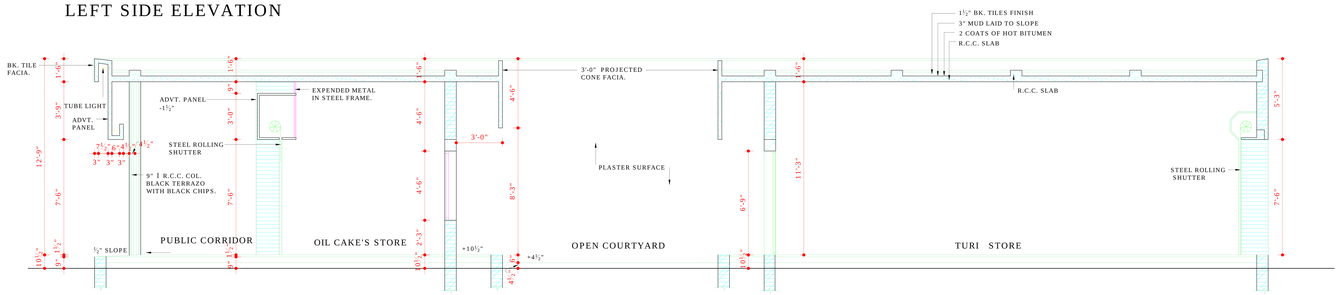

SECTION AT 'A-A'

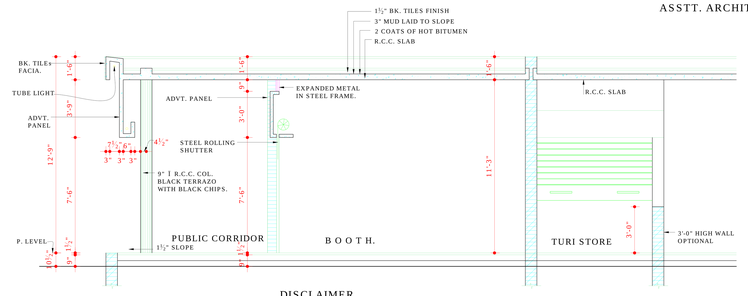

SECTION AT 'B-B'

COPYRIGHT:
DEPARTMENT OF URBAN PLANNING
CHANDIGARH ADMINISTRATION

DISCLAIMER
THOUGH EVERY CARE HAS BEEN TAKEN TO PROVIDE THE CORRECT VERSION OF THE ARCHITECTURAL CONTROL ON THIS DIGITIZED (PDF) FORMAT, YET IN CASE OF ANY DISCREPANCY, THE MASTER COPY OF THE ARCHITECTURAL CONTROL APPLICABLE ON EACH SUCH SITE, AS AVAILABLE IN THE COMMERCIAL RECORD OF THE OFFICE OF CHIEF ARCHITECT OR HER/HIS INTERPRETATION WILL OVERRULE THE DIGITIZED FORMAT.

ATTESTED TRUE COPY
SH. M.U. KUREKAR
ASSTT. ARCHITECT.

SD/-
K.K. MOOKERJEE
20.9.75.
CHIEF ADMINISTRATOR
CHANDIGARH U.T.

DEPARTMENT OF ARCHITECTURE

1. THIS DRG. IS THE PROPERTY OF THE DEPTT. OF ARCHITECTURE, CHANDIGARH U.T. AND FORMERLY OF THE PUNJAB GOVT. AND MUST NOT BE ALTERED, COPIED OR USED IN WHOLE OR IN PART WITHOUT THE PERMISSION OF THIS DEPTT. IN WRITING.

2. THIS DRAWING IS TO BE READ ALONG WITH DRAWING No. 2 OF JOB No. 912 OF ARCHITECT'S SECTIONS.

NOTES:-
THIS DRAWING HAS BEEN COMPUTERISED ON 16-12-09 FROM DRG. No. 3 JOB No. 912.

S.NO.	DESCRIPTION	DATE	SIGN

REVISIONS

Sd/- M.N. SHARMA 23.8.75 CHIEF ARCHITECT	Sd/- H.S CHOPRA 22.8.75 SENIOR ARCHITECT
Sd/- M.L. SHARMA 22.8.75 ARCHITECT	Sd/- M.U. KUREKAR 19.8.75 ASSTT. ARCHITECT.

OFFICE OF THE CHIEF ARCHITECT CHANDIGARH U.T.

SCALE :- ¼" = 1'-0"

DATED- 18.8.76

DRAWN GURDIAL SINGH 18th.AUG.09

TRACED SUNITA NARANG

DRG. No. 3

JOB No. 912

ARCH. CONTROL SHEET FOR BOOTHS AND FODDER SHOPS IN DAIRY COLONY NEAR DHANAS VILLAGE CHANDIGARH.

ELEVATIONS & SEC.