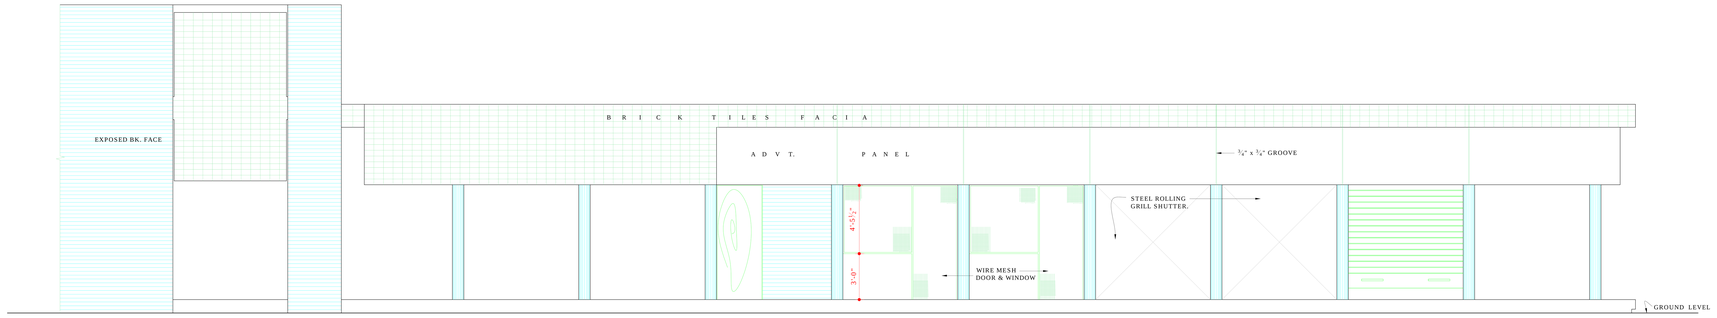

SEC. ELEVATION AT 'A-A'

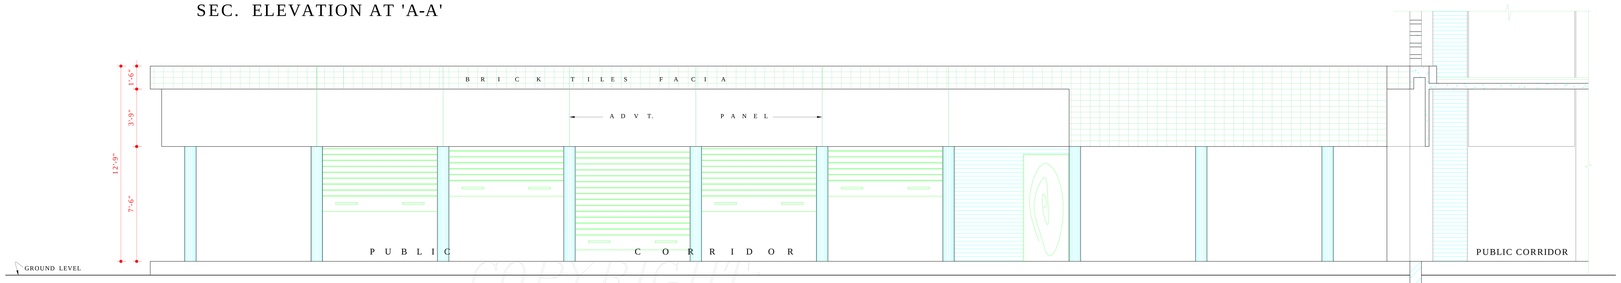

SECTIONAL ELEVATION AT 'B-B'

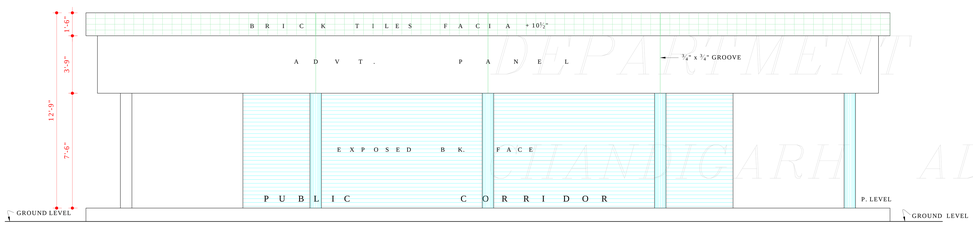

SIDE ELEVATION

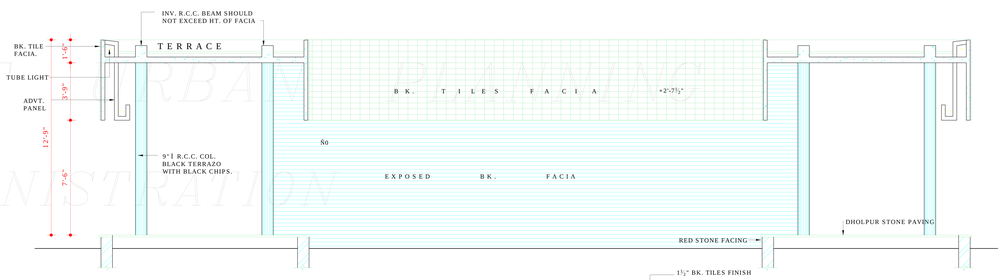

SEC. ELEVATION AT 'C-C'

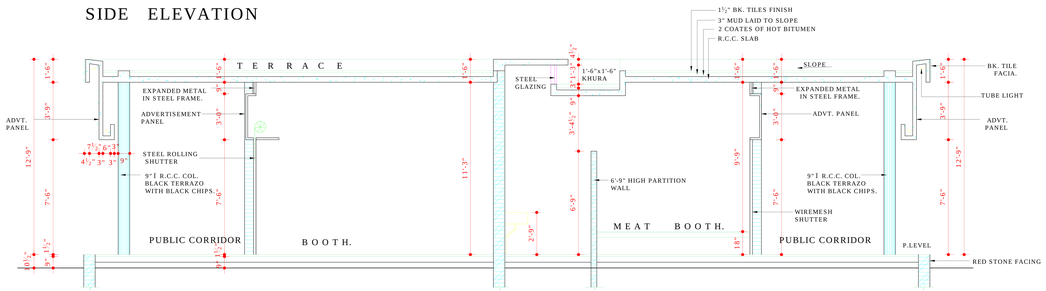

SECTION AT 'E-E'

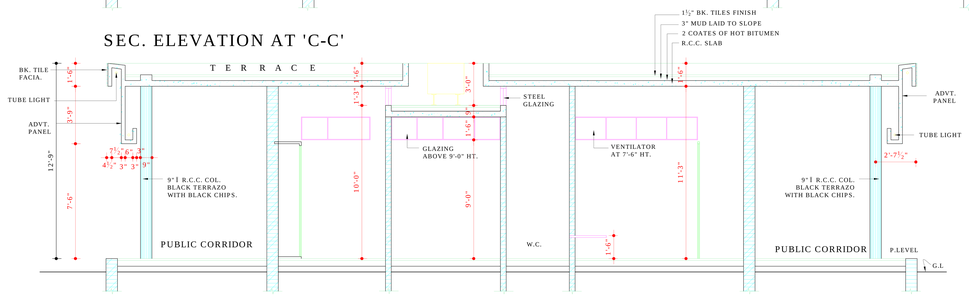

SECTION AT 'D-D'

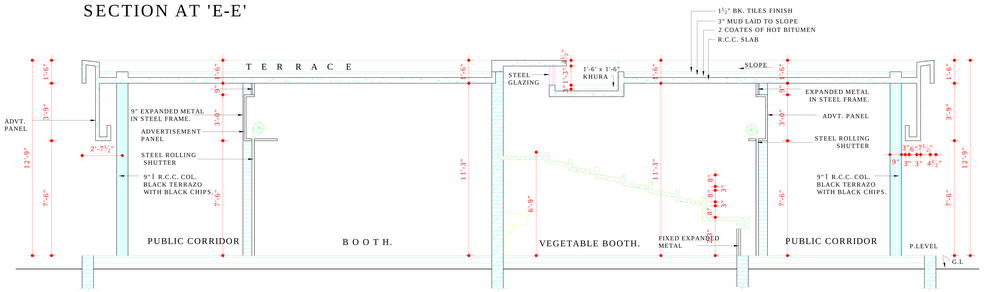

SECTION AT F-F'

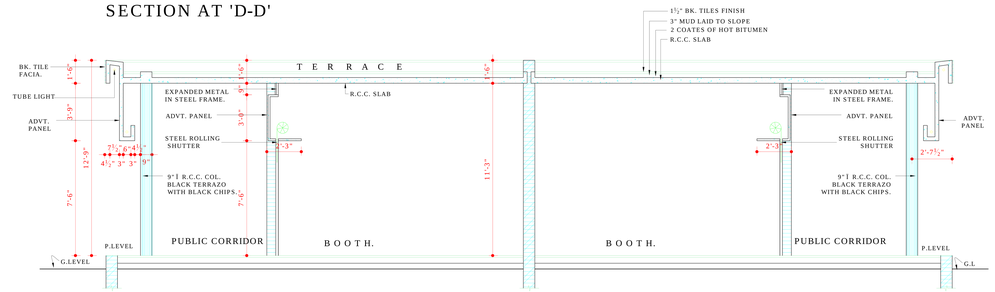

SECTION AT 'G-G'

DISCLAIMER
THOUGH EVERY CARE HAS BEEN TAKEN TO PROVIDE THE CORRECT VERSION OF THE ARCHITECTURAL CONTROL ON THIS DIGITIZED (PDF) FORMAT, YET IN CASE OF ANY DISCREPANCY, THE MASTER COPY OF THE ARCHITECTURAL CONTROL APPLICABLE ON EACH SUCH SITE, AS AVAILABLE IN THE COMMERCIAL RECORD OF THE OFFICE OF CHIEF ARCHITECT OR HER/HIS INTERPRETATION WILL OVERRULE THE DIGITIZED FORMAT.

COPYRIGHT
DEPARTMENT OF URBAN PLANNING
CHANDIGARH ADMINISTRATION

DEPARTMENT OF ARCHITECTURE .

NOTE:-

1. THIS DRAWING IS THE PROPERTY OF THE DEPARTMENT OF ARCHITECTURE UNION TERRITORY CHANDIGARH FORMERLY OF THE PUNJAB GOVERNMENT AND MUST NOT BE ALTERED COPIED OR USED IN WHOLE OR IN PART WITHOUT THE PERMISSION OF THIS DEPARTMENT IN WRITING.

S.NO.	DESCRIPTION	DATE	SIGN
1.	INV. R.C.C. BEAM INCORPORATEED IN SEC. ELEVATION C:C AS PER STRUCTURAL ADVICE.	24/11/96	

NOTES:-
THIS DRAWING HAS BEEN COMPUTERISED ON 16-12-09 FROM DRG. No. 5/1 JOB No. 912.

REVISIONS

APPROVAL OF THE CHIEF ADMINISTRATOR RECEIVED VIDE HIS OFFICE MEMO No. UT 8316-F2-75 /19879 DATED 11.12.1975
sd/- K.K. MOOKERJEE
11.12.75
CHIEF ADMINISTRATOR
CHANDIGARH. ADMN.

Sd/- M.N. SHARMA 6.12.75 CHIEF ARCHITECT	Sd/- H.S CHOPRA 6.12.75 SENIOR ARCHITECT
Sd/- M.L. SHARMA 5.12.75 ARCHITECT	ASSTT. ARCHITECT.

OFFICE OF THE CHIEF ARCHITECT CHANDIGARH U.T.

SCALE : ¼" INCH TO A FOOT — DATE-

DEALT: GURDIAL SINGH 10.sept.1975
CHECKED

DRG. No. 5/1 — JOB No. 912

ARCH. CONTROL SHEET FOR BOOTHS IN DAIRY COLONY NEAR DHANAS VILLAGE CHANDIGARH.

ELEVATIONS AND SECTIONS.