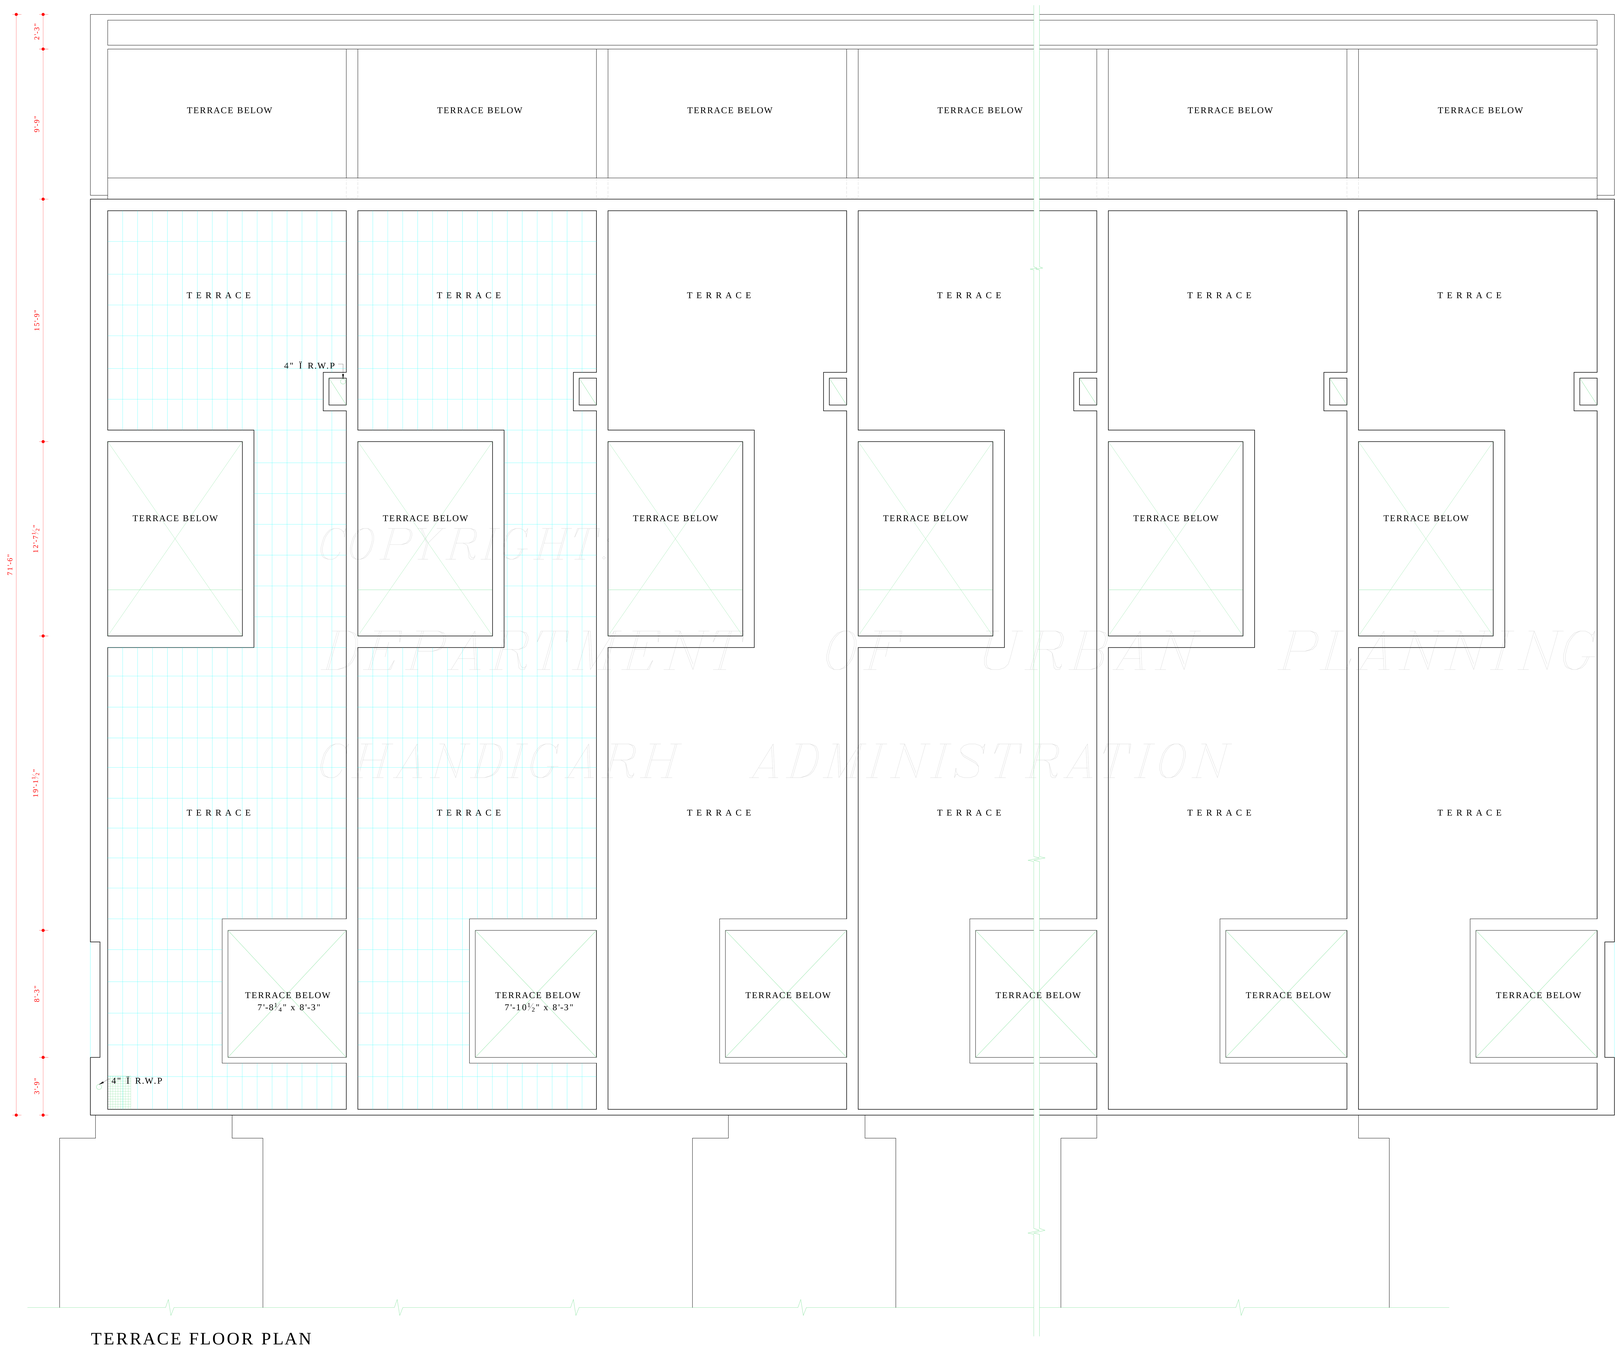

TERRACE FLOOR PLAN

COPYRIGHT
DEPARTMENT OF URBAN PLANNING
CHANDIGARH ADMINISTRATION

DISCLAIMER

THOUGH EVERY CARE HAS BEEN TAKEN TO PROVIDE THE CORRECT VERSION OF THE ARCHITECTURAL CONTROL ON THIS DIGITIZED (PDF) FORMAT, YET IN CASE OF ANY DISCREPANCY, THE MASTER COPY OF THE ARCHITECTURAL CONTROL APPLICABLE ON EACH SUCH SITE, AS AVAILABLE IN THE COMMERCIAL RECORD OF THE OFFICE OF CHIEF ARCHITECT OR HER/HIS INTERPRETATION WILL OVERRULE THE DIGITIZED FORMAT.

DEPARTMENT OF ARCHITECTURE U.T.

S.No.	NOTES
1.	THIS DRAWING IS THE PROPERTY OF THE DEPARTMENT OF ARCHITECTURE CHANDIGARH U.T. FORMERLY OF THE PUNJAB GOVERNMENT AND MUST NOT BE ALTERED, COPIED OR USED IN WHOLE OR IN PART THEREOF WITHOUT THE PERMISSION OF TIS DEPARTMENT IN WRITING.
2.	THIS DRG. IS TO BE READ WITH THE DRAWING Nos. 1, 2, 4 TO 6 OF JOB No. 914 OF ARCHITECT'S SECTION.

NOTE:-
THIS DRAWING HAS BEEN COMPUTERISED ON 09.01.09 FROM DRG NO. 3, JOB NO. 914

APPROVAL OF THE CHIEF ADMINISTRATOR RECEIVED VIDE HIS OFFICE MEMO No. U.T. 2338-F2-76/ 9554 DATED, CHANDIGARH THE 31.5.76

SD/- K.K. MOOKERJEE
24.5.76
CHIEF ADMINISTRATOR
CHANDIGARH - U.T.

Sd/- M.N. SHARMA 26/4/76 CHIEF ARCHITECT.	Sd/- H.S. CHOPRA 21.4.76 SENIOR ARCHITECT.
Sd/- M.L. SHARMA 31.1.76 ARCHITECT.	Sd/- A.K. KUREKAR 31.1.76 ASSTT. ARCHITECT.

OFFICE OF THE
CHIEF ARCHITECT
CHANDIGARH U.T.

SCALE :- 4 FT. TO AN INCH		DATE 30.1.76
DEALT BY Sd/-	DRG NO. 3	JOB NO. 914
CHECKED BY Sd/-		

ARCH. CONTROL SHEET FOR S.C.F. IN SUBURBAN SECTOR No. 2, DAIRY COLONY NEAR DHANAS VILLAGE, CHANDIGARH.

TERRACE FLOOR PLAN