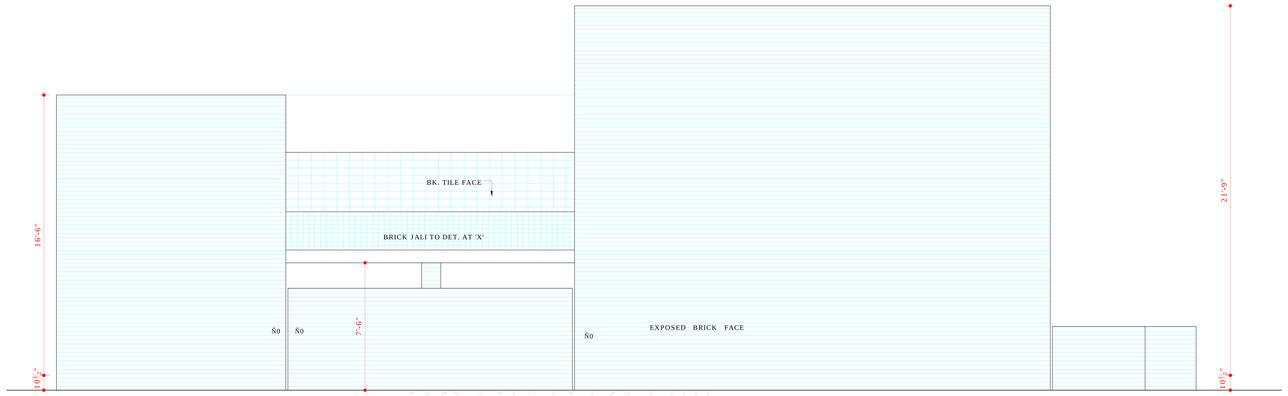

LEFT SIDE ELEVATION / RIGHT SIDE (REVERSE)

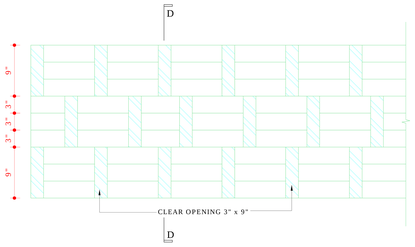

DETAIL OF BRICK LOAD BEARING JALI 'X'

SCALE:- 1" = 1'-0"

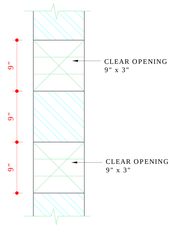

SEC. AT 'D-D'

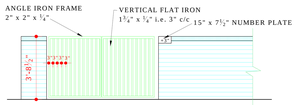

ELEVATION

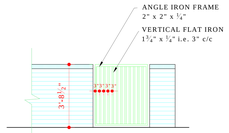

ELEVATION

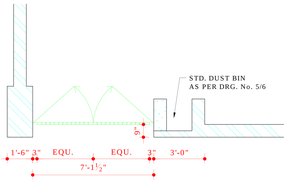

PLAN

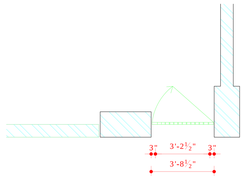

PLAN

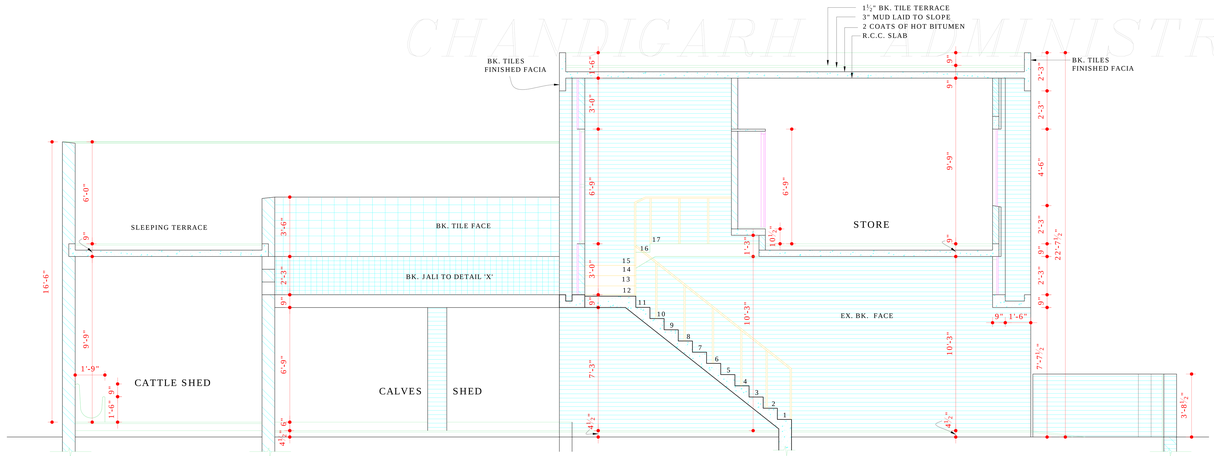

SECTION AT 'C-C'

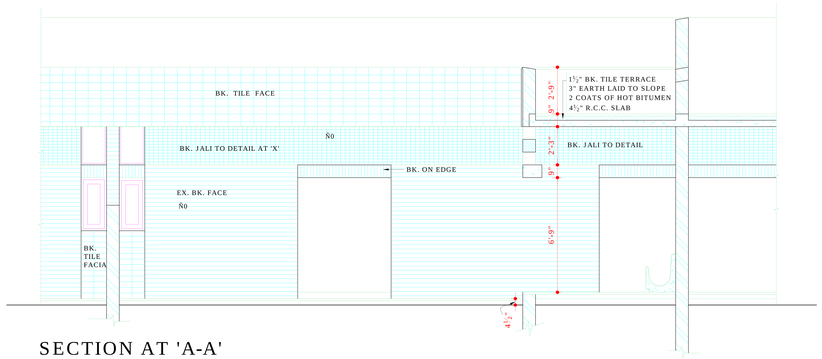

SECTION AT 'A-A'

COPYRIGHT:
DEPARTMENT OF URBAN PLANNING
CHANDIGARH ADMINISTRATION

DISCLAIMER
THOUGH EVERY CARE HAS BEEN TAKEN TO PROVIDE THE CORRECT VERSION OF THE ARCHITECTURAL CONTROL ON THIS DIGITIZED (PDF) FORMAT, YET IN CASE OF ANY DISCREPANCY, THE MASTER COPY OF THE ARCHITECTURAL CONTROL APPLICABLE ON EACH SUCH SITE, AS AVAILABLE IN THE COMMERCIAL RECORD OF THE OFFICE OF CHIEF ARCHITECT OR HER/HIS INTERPRETATION WILL OVERRULE THE DIGITIZED FORMAT.

APPROVAL OF THE CHIEF ADMINISTRATOR RECEIVED VIDE HIS OFFICE MEMO No. 4217-F2-76/9873 DATED -18/10/76

SD/- K.K MOOKERJEE
14.10.76
CHIEF ADMINISTRATOR
CHANDIGARH ADMINISTRATION

DEPARTMENT OF ARCHITECTURE, CHD

N O T E S :-

THIS DRG. IS THE PROPERTY OF THE DEPARTMENT OF ARCHITECTURE CHANDIGARH, U.T. FORMERLY OF THE PUNJAB GOVERNMENT AND MUST NOT BE ALTERED COPIED OR USED IN WHOLE OR IN PART THEREOF WITHOUT THE PERMISSION OF THIS DEPARTMENT IN WRITING.

1. THIS DRG. IS TO BE READ WITH THE DRAWING Nos. 1, 2 & 3 OF JOB No. 660A OF ARCHITECT'S SECTION.

NOTE:-
THIS DRAWING HAS BEEN COMPUTERISED ON 24-12-09 FROM DRG. NO. 4 JOB NO. 660-A.

S.No.	DESCRIPTION	DATE	SIGN

R E V I S I O N

Sd/- M.N. SHARMA 17.5.76 CHIEF ARCHITECT	Sd/- 15.5.76 SENIOR ARCHITECT
Sd/- M.L. SHARMA 15.5.76 ARCHITECT	Sd/- M.U. KUREKAR 10.5.76 ASSTT. ARCHITECT

OFFICE OF THE
CHIEF ARCHITECT
U.T. CHANDIGARH.

SCALE = ¼" TO A FOOT	DATE
DRAWN MADHU	DRG No. 4 / JOB No. 660-A
CHECKED ARUNA KAPOOR	

REVISED STANDARD DESIGN FOR HOUSE AND CATTLE SHED FOR DAIRY COLONY DHANAS.
(PLOT SIZE:- 33'-9" x 66'-0")

SECTIONS & DETAILS