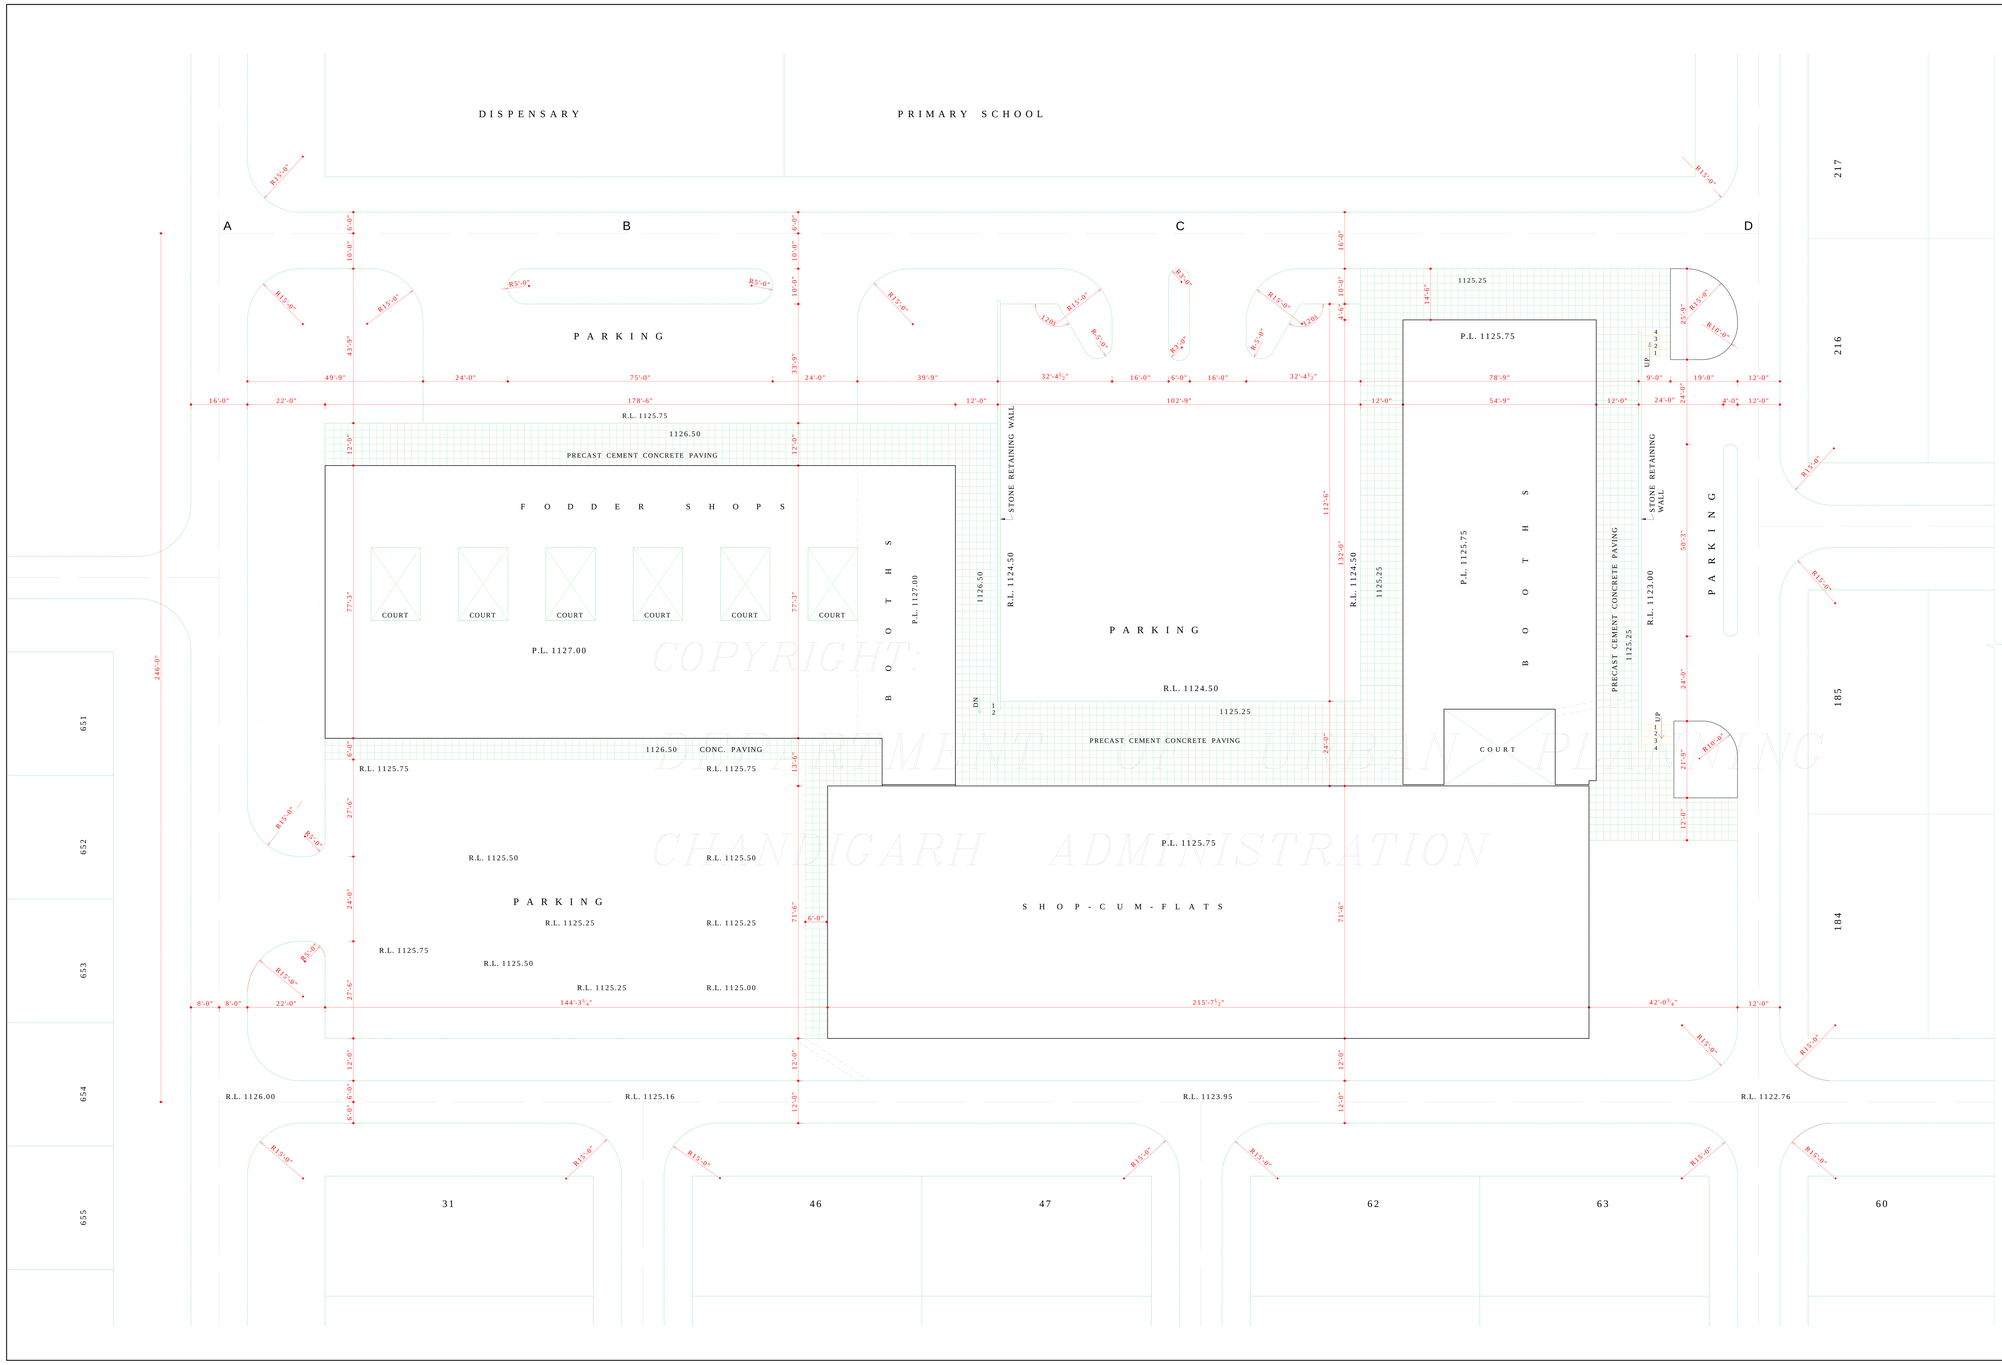

COPYRIGHT
DEPARTMENT OF ARCHITECTURE
CHANDIGARH ADMINISTRATION

Sd/-
AREA PLANNER

Sd/-
25.11.75
ASSTT. TOWN PLANNER

DISCLAIMER
THOUGH EVERY CARE HAS BEEN TAKEN TO PROVIDE THE CORRECT VERSION OF THE ARCHITECTURAL CONTROL ON THIS DIGITIZED (PDF) FORMAT, YET IN CASE OF ANY DISCREPANCY, THE MASTER COPY OF THE ARCHITECTURAL CONTROL APPLICABLE ON EACH SUCH SITE, AS AVAILABLE IN THE COMMERCIAL RECORD OF THE OFFICE OF CHIEF ARCHITECT OR HER/HIS INTERPRETATION WILL OVERRULE THE DIGITIZED FORMAT.

DEPARTMENT OF ARCHITECTURE U.T.

N
S

S.No.	NOTES
1.	THIS DRAWING IS THE PROPERTY OF THE DEPARTMENT OF ARCHITECTURE UNION TERRITORY CHANDIGARH FORMERLY OF THE PUNJAB GOVERNMENT AND MUST NOT BE ALTERED COPIED OR USED IN WHOLE OR IN PART THEREOF WITHOUT PERMISSION OF THIS DEPARTMENT IN WRITING. FOR LAYOUT PLAN OF FODDER SHOPS, BOOTHS AND SHOP-CUM-FLATS REF. DRG. No. 1 OF JOB No. 912.

NOTE:-
THIS DRAWING HAS BEEN COMPUTERISED ON 24-12-09 FROM DRG. No. 1/A JOB No. 912

S.No.	DESCRIPTION

REVISIONS

Sd/- M.N. SHARMA
25-XI-75
CHIEF ARCHITECT

Sd/-
SENIOR TOWN PLANNER

Sd/-
25-11-75
SENIOR ARCHITECT

Sd/- M.L. SHARMA
22-11-75
ARCHITECT

Sd/- M.U. KUREKAR
25-11-75
ASSTT. ARCHITECT

OFFICE OF THE
CHIEF ARCHITECT
CHANDIGARH U.T.

SCALE = 16 FT. TO AN INCH

DATE - 24-11-75

DEALT BY
DEEDAR SINGH

CHECKED BY
Sd/- A. KAPOOR

JOB No.
912

DRG. No.
1/A

SHOPPING CENTRE IN SUBURBAN SECTOR No. 2, DAIRY COLONY NEAR DHANAS VILLAGE CHANDIGARH U.T.

SITE PLAN