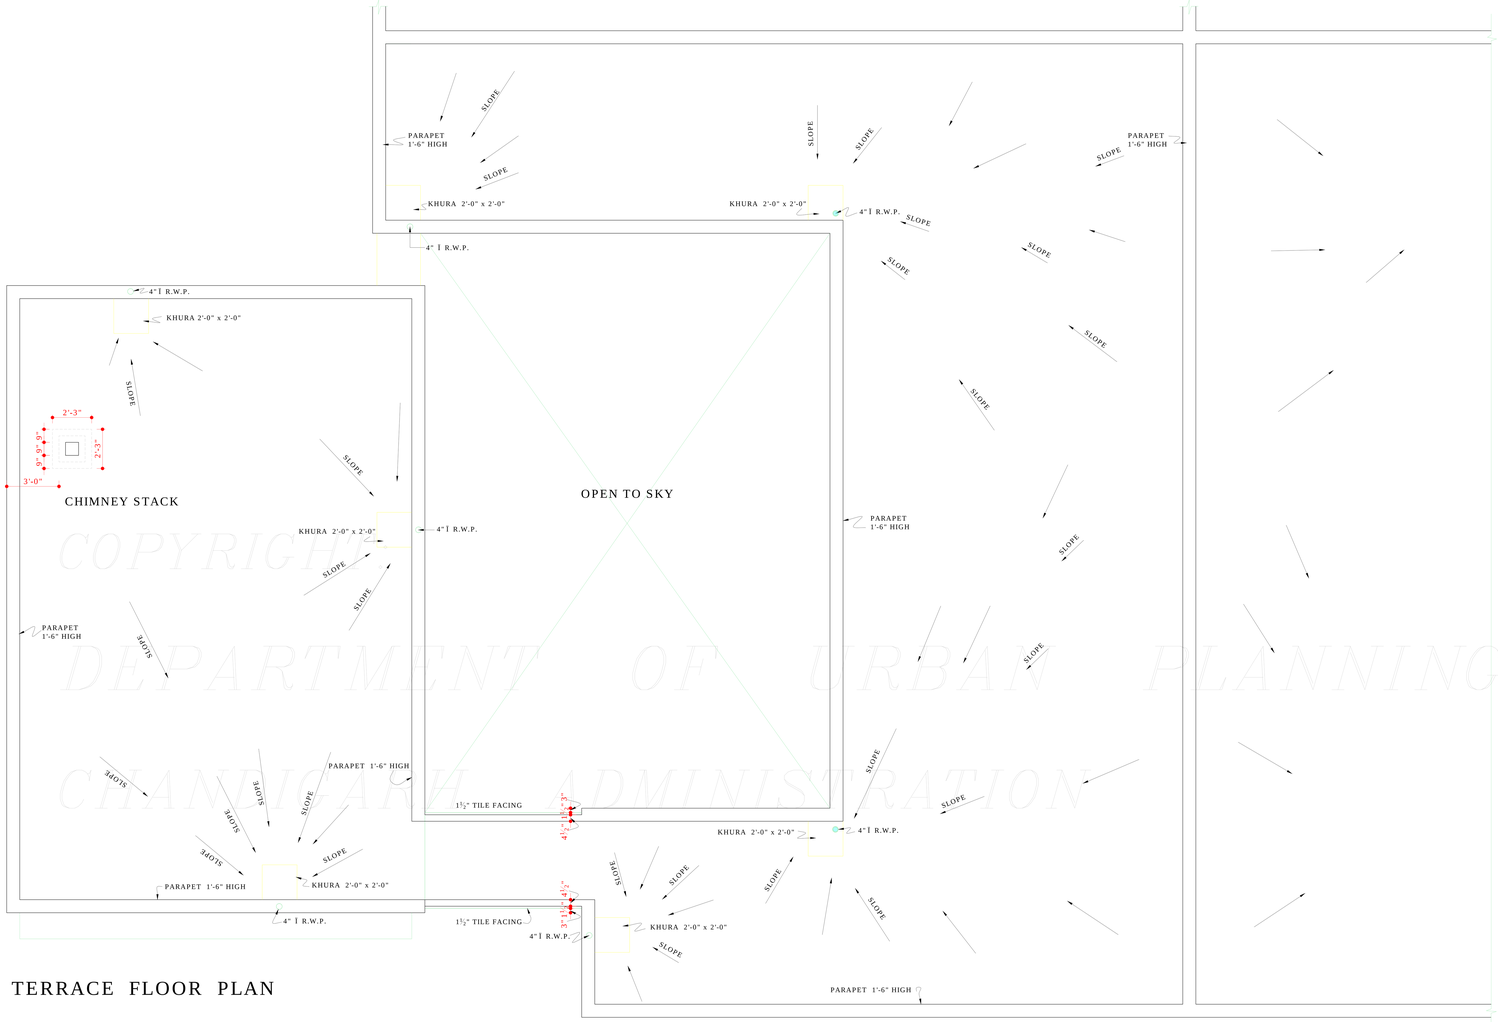

TERRACE FLOOR PLAN

BLOCK ELEVATION

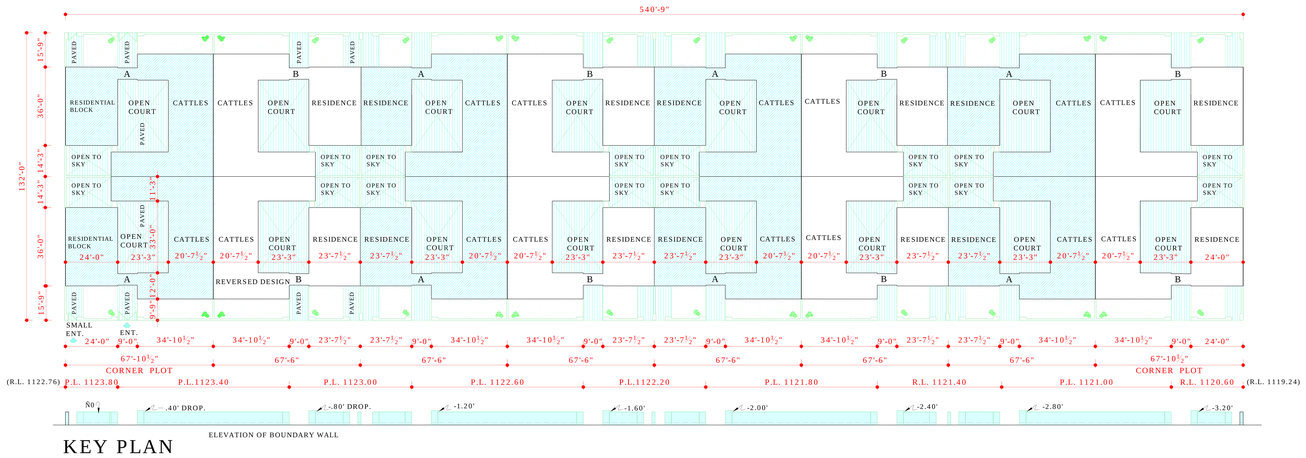

KEY PLAN

COPYRIGHT
DEPARTMENT OF URBAN PLANNING
CHANDIGARH ADMINISTRATION

DISCLAIMER

THOUGH EVERY CARE HAS BEEN TAKEN TO PROVIDE THE CORRECT VERSION OF THE ARCHITECTURAL CONTROL ON THIS DIGITIZED (PDF) FORMAT, YET IN CASE OF ANY DISCREPANCY, THE MASTER COPY OF THE ARCHITECTURAL CONTROL APPLICABLE ON EACH SUCH SITE, AS AVAILABLE IN THE COMMERCIAL RECORD OF THE OFFICE OF CHIEF ARCHITECT OR HER/HIS INTERPRETATION WILL OVERRULE THE DIGITIZED FORMAT.

APPROVAL OF THE CHIEF ADMINISTRATOR
RECEIVED VIDE HIS OFFICE MEMO No.
UT-F2-75/5538/14767
DATED, CHANDIGARH THE 20/9/75
22
Sd/- K.K. MOOKERJEE
20.9.75
CHIEF ADMINISTRATOR
CHANDIGARH. U. T.

DEPARTMENT OF ARCHITECTURE

S.No.	NOTES:-
·	THIS DRAWING IS THE PROPERTY OF THE DEPARTMENT OF ARCHITECTURE UNION TERRITORY CHANDIGARH FORMERLY OF THE PUNJAB GOVERNMENT AND MUST NOT BE ALTERED COPIED OR USED IN WHOLE OR IN PART WITHOUT THE PERMISSION OF THIS DEPARTMENT IN WRITING.
1.	THIS DRAWING IS TO BE READ ALONG WITH THE DRAWING Nos. 1, 3 & 4 OF THE JOB. No. 915.

NOTE:-
THIS DRAWING HAS BEEN COMPUTERISED ON 27-08-10 FROM DRG. No. 2 JOB No. 915

S.No.	DESCRIPTION

REVISIONS

Sd/- M.N. SHARMA 5-9-75 CHIEF ARCHITECT	Sd/- H.S. CHOPRA 5-9-75 SENIOR ARCHITECT
Sd/- M.L. SHARMA 4-9-75 ARCHITECT	Sd/- M.U. KUREKAR 1-9-75 ASSTT. ARCHITECT

OFFICE OF THE
CHIEF ARCHITECT
CHANDIGARH. U.T.

SCALE:- ¼" TO A FOOT
1" = 32'-0"

DATE = 28-8-75

DRAWN
DEEDAR SINGH

CHECKED
Sd/- M.U. KUREKAR

DRG. No. 2

JOB No. 915

STANDARD DESIGN FOR HOUSE & CATTLE SHED ON ONE CANAL PLOT(67'-6"x66'-0") DAIRY COLONY NEAR VILLAGE DHANAS CHANDIGARH.

TERRACE PLAN &
KEY PLAN