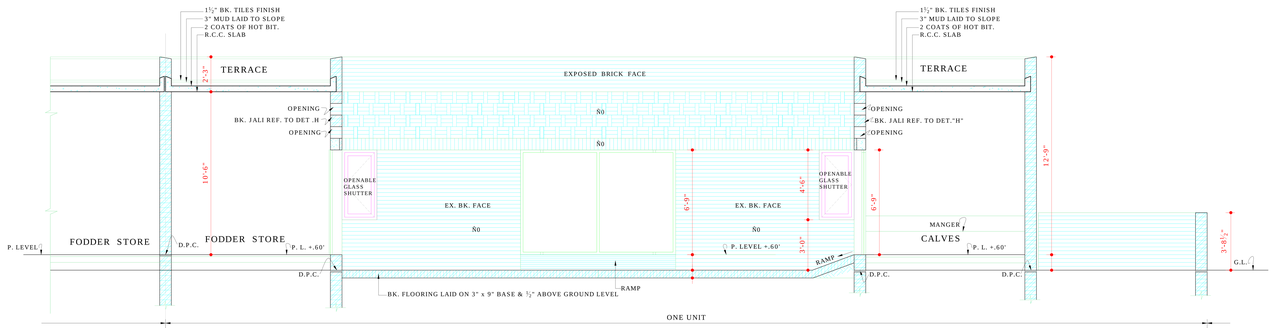

SECTIONAL ELEVATION AT "C C"

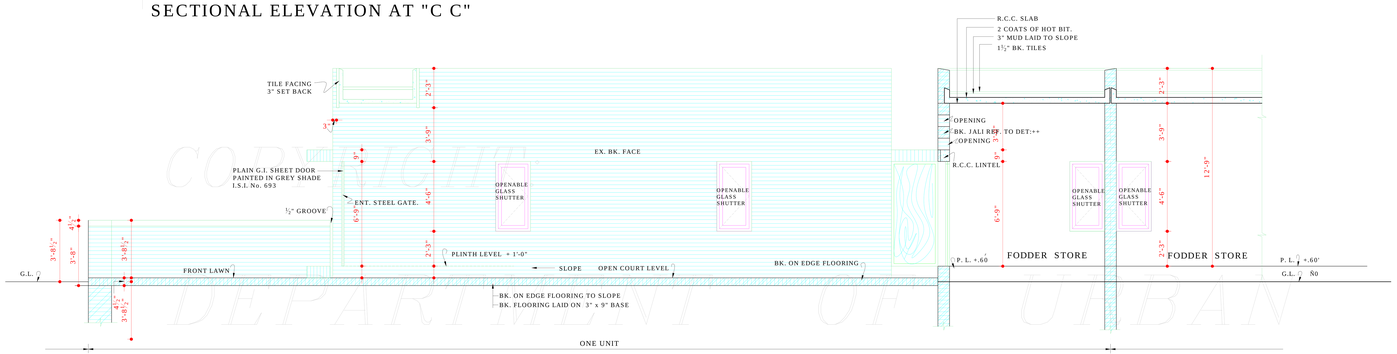

SECTIONAL ELEVATION AT 'D D'

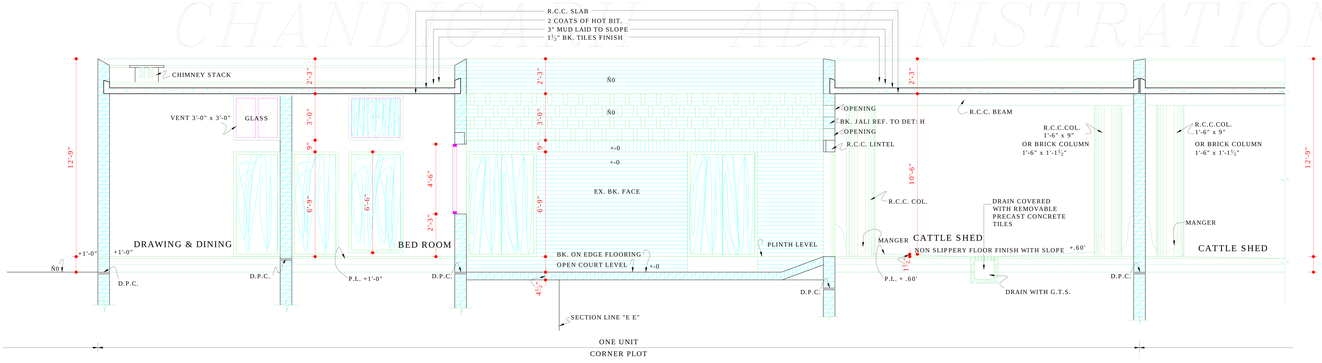

SECTIONAL ELEVATION AT 'EE'

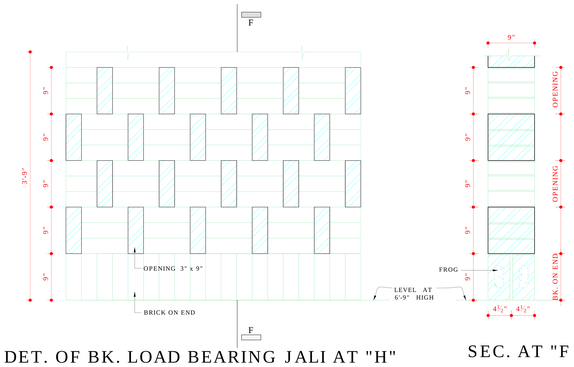

DET. OF BK. LOAD BEARING JALI AT "H"
SCALE = 1" =1'-0"

SEC. AT "F F"

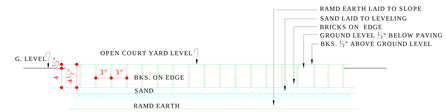

DETAIL OF FLOORING IN THE OPEN COURT YARD
SCALE = 1" =1'-0"

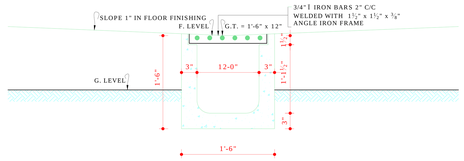

DET. OF DRAIN (WITH G.T.)
SCALE = 1" = 1'-0"

CHANDIGARH ADMINISTRATION
DEPARTMENT OF URBAN PLANNING

DISCLAIMER

THOUGH EVERY CARE HAS BEEN TAKEN TO PROVIDE THE CORRECT VERSION OF THE ARCHITECTURAL CONTROL ON THIS DIGITIZED (PDF) FORMAT, YET IN CASE OF ANY DISCREPANCY, THE MASTER COPY OF THE ARCHITECTURAL CONTROL APPLICABLE ON EACH SUCH SITE, AS AVAILABLE IN THE COMMERCIAL RECORD OF THE OFFICE OF CHIEF ARCHITECT OR HER/HIS INTERPRETATION WILL OVERRULE THE DIGITIZED FORMAT.

APPROVAL OF THE CHIEF ADMINISTRATOR RECEIVED VIDE HIS OFFICE MEMO No. UT-F-2-75/5538/14767 DATED, CHANDIGARH, THE 20/9/75

Sd/- K.K. MOOKERJEE
20.9.75
CHIEF ADMINISTRATOR
CHANDIGARH. U. T.

DEPARTMENT OF ARCHITECTURE U.T.

S.No.	NOTES:-
•	THIS DRAWING IS THE PROPERTY OF THE DEPARTMENT OF ARCHITECTURE UNION TERRITORY CHANDIGARH FORMERLY OF THE PUNJAB GOVERNMENT AND MUST NOT BE ALTERED COPIED OR USED IN WHOLE OR IN PART WITHOUT THE PERMISSION OF THIS DEPARTMENT IN WRITING.
1.	THIS DRAWING IS TO BE READ ALONG WITH THE DRAWING Nos. 1, 2 & 3 OF THE JOB No. 915.

NOTE:-
THIS DRAWING HAS BEEN COMPUTERISED ON 28-09-10 FROM DRG. No. 4 JOB No. 915

S.No.	DESCRIPTION

REVISIONS

Sd/- M.N. SHARMA 5-9-75 CHIEF ARCHITECT	Sd/- H.S. CHOPRA 5-9-75 SENIOR ARCHITECT
Sd/- M.L. SHARMA 4-9-75 ARCHITECT	Sd/- M.U. KUREKAR 1-9-75 ASSTT. ARCHITECT

OFFICE OF THE
CHIEF ARCHITECT
CHANDIGARH. U.T.

SCALE:- ¼" TO A FOOT	DATE = 28-8-75

DRAWN DEEDAR SINGH	DRG. No. 4	JOB No. 915
CHECKED Sd/- M.U. KUREKAR		

STANDARD DESIGN FOR HOUSE AND CATTLE SHED ON ONE KANAL PLOT(67'-6"x66'-0") DAIRY COLONY NEAR VILLAGE DHANAS CHANDIGARH.

SECTIONAL ELEVATIONS