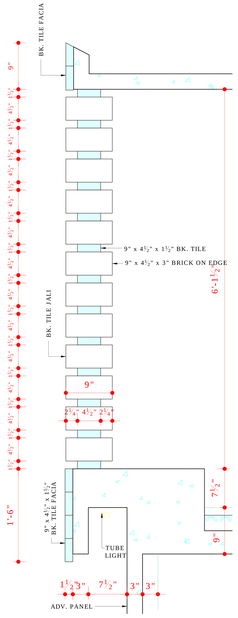

DETAIL OF BRICK TILE JALI
AT 'A'
SCALE :- 1" = 1'-0"

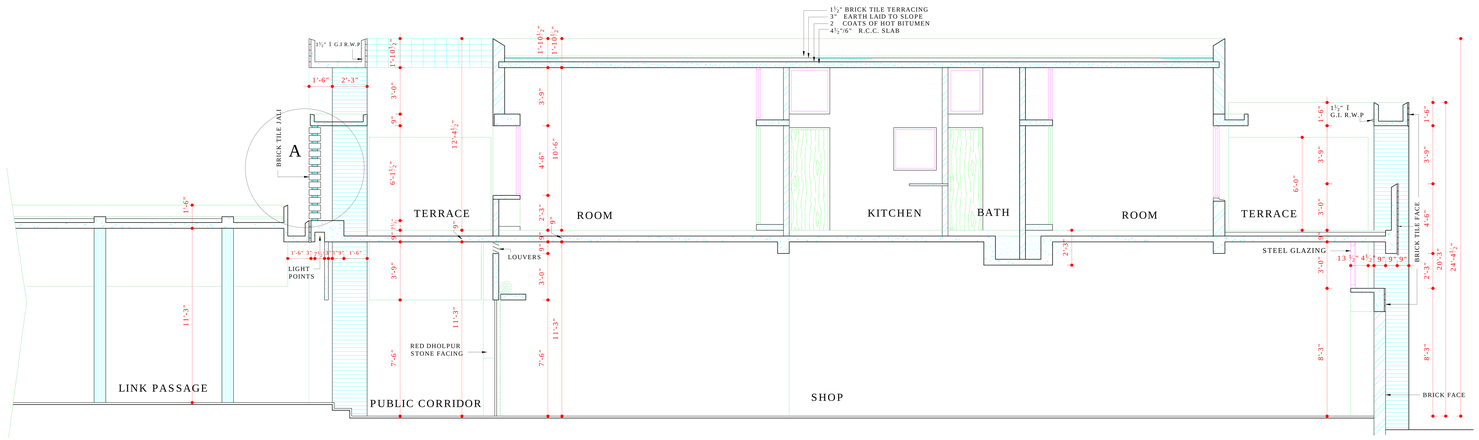

SECTION AT C-D

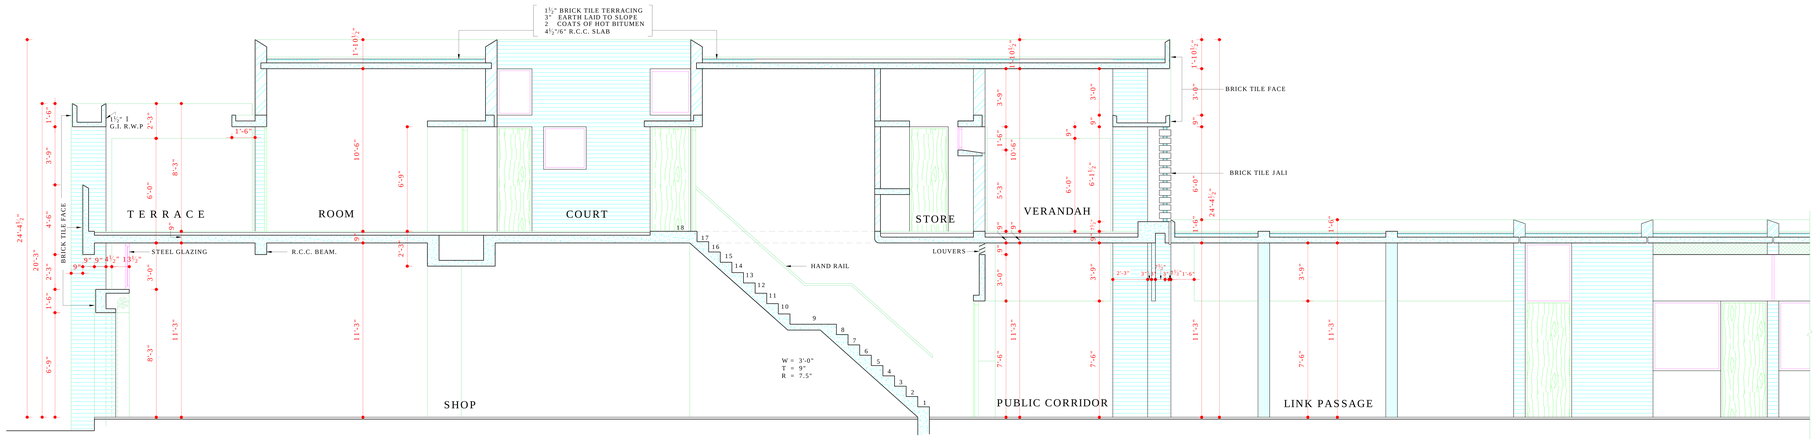

SECTION AT A-B

COPYRIGHT:
DEPARTMENT OF URBAN PLANNING
CHANDIGARH ADMINISTRATION

DISCLAIMER

THOUGH EVERY CARE HAS BEEN TAKEN TO PROVIDE THE CORRECT VERSION OF THE ARCHITECTURAL CONTROL ON THIS DIGITIZED (PDF) FORMAT, YET IN CASE OF ANY DISCREPANCY, THE MASTER COPY OF THE ARCHITECTURAL CONTROL APPLICABLE ON EACH SUCH SITE, AS AVAILABLE IN THE COMMERCIAL RECORD OF THE OFFICE OF CHIEF ARCHITECT OR HER/HIS INTERPRETATION WILL OVERRULE THE DIGITIZED FORMAT.

DEPARTMENT OF
ARCHITECTURE U.T.

S.NO.	NOTES:-
1.	THIS DRAWING IS THE PROPERTY OF THE DEPARTMENT OF ARCHITECTURE CHANDIGARH U.T. FORMERLY OF THE PUNJAB GOVERNMENT AND MUST NOT BE ALTERED, COPIED OR USED IN WHOLE OR IN PART THEREOF WITHOUT THE PERMISSION OF THIS DEPARTMENT IN WRITING.
2.	THIS DRAWING IS TO BE READ WITH DRAWING Nos. 1 TO 3, 5 & 6 OF JOB No. 514 OF ARCHITECT'S SECTION.

NOTE:-
THIS DRAWING HAS BEEN COMPUTERISED ON 09.01.09 FROM DRG. No. 4, JOB NO. 914.

APPROVAL OF THE CHIEF ADMINISTRATOR RECEIVED VIDE HIS OFFICE MEMO No. U.T.-233B-F2-76/9554 DATED, CHANDIGARH THE 31.5.76

Sd/- K.K. MOOKERJEE
24.5.76
CHIEF ADMINISTRATOR
CHANDIGARH U.T.

Sd/- M.N. SHARMA 26-4-76 CHIEF ARCHITECT	Sd/- H.S. CHOPRA 21-4-76 SENIOR ARCHITECT
Sd/- M. N. SHARMA 31.1.76 ARCHITECT	Sd/- A.K. KUREKAR 31.1.76 ASSTT. ARCHITECT

OFFICE OF THE
CHIEF ARCHITECT
CHANDIGARH U.T.

SCALE = 4 FT. TO AN INCH	DATE- 30-1-76

DEALT BY Sd/-	DRG NO.	JOB NO.
CHECKED BY Sd/-	4	914

ARCH. CONTROL SHEET FOR S.C.F IN SUBURBAN SECTOR No. 2,DAIRY COLONY NEAR DHANAS VILLAGE, CHANDIGARH.

SECTIONS