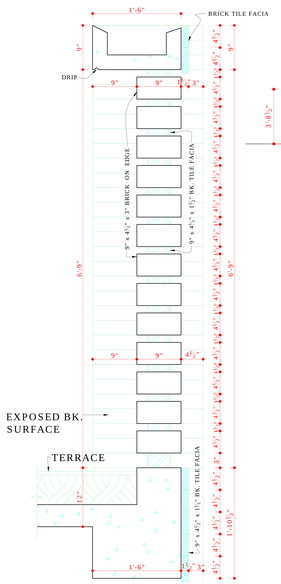

DETAIL OF BRICK TILE JALI AT 'A'
SCALE:- 1" = 1'-0"

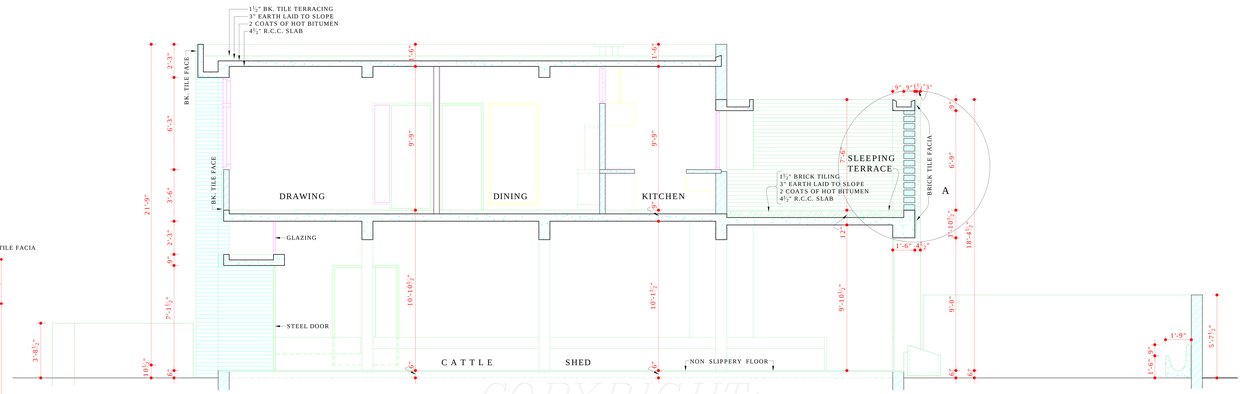

SECTION AT A-A

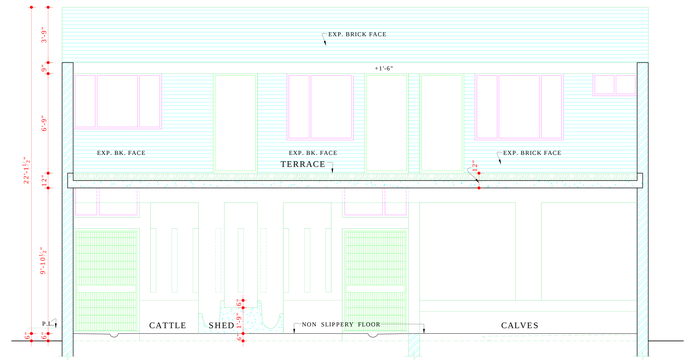

SECTION AT B-B

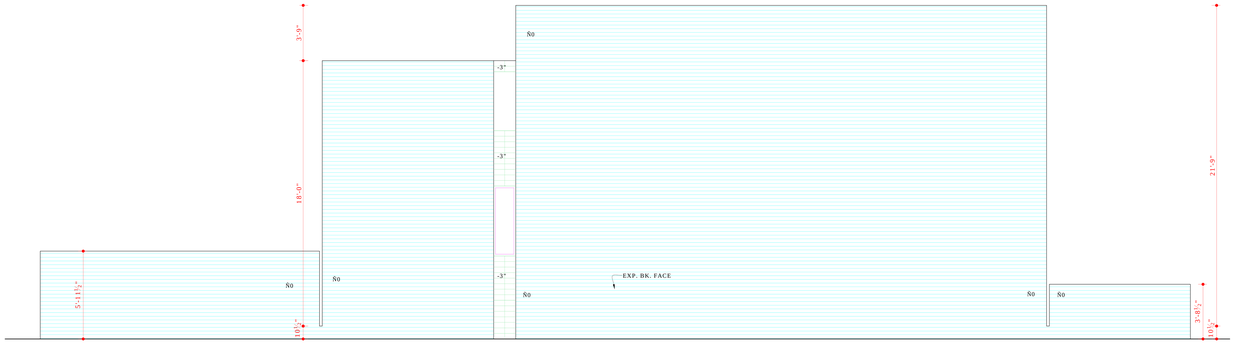

END ELEVATION

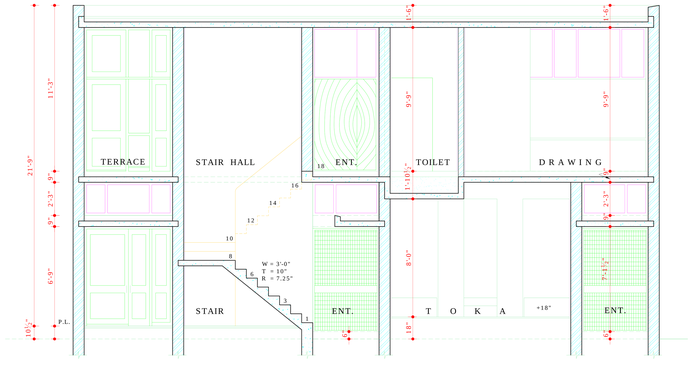

SECTION AT C-C

COPYRIGHT:
DEPARTMENT OF URBAN PLANNING
CHANDIGARH ADMINISTRATION

DISCLAIMER
THOUGH EVERY CARE HAS BEEN TAKEN TO PROVIDE THE CORRECT VERSION OF THE ARCHITECTURAL CONTROL ON THIS DIGITIZED (PDF) FORMAT, YET IN CASE OF ANY DISCREPANCY, THE MASTER COPY OF THE ARCHITECTURAL CONTROL APPLICABLE ON EACH SUCH SITE, AS AVAILABLE IN THE COMMERCIAL RECORD OF THE OFFICE OF CHIEF ARCHITECT OR HER/HIS INTERPRETATION WILL OVERRULE THE DIGITIZED FORMAT.

ATTESTED
Sd/- SANJEEV KUMAR
22-7-98
ASSTT. ARCHITECT

APPROVAL OF 9" THICK INSTEAD OF 13½" THICK END WALL IS GRANTED BY THE CHIEF ADMINISTRATOR CHANDIGARH VIDE END No. U.T. 5411-F2-76/16869 DATED 18.10.76
Sd/- K.K. MOOKERJEE
(CHIEF ADMINISTRATOR)

DEPARTMENT OF
URBAN PLANNING
U.T. CHANDIGARH ADMN.

S.No.	NOTES:-
2.	THIS DRAWING IS THE PROPERTY OF THE DEPARTMENT OF URBAN PLANNING CHANDIGARH U.T. FORMERLY OF THE PUNJAB GOVERNMENT AND MUST NOT BE ALTERED, COPIED OR USED IN WHOLE OR IN PART THERE OF WITHOUT THE PERMISSION OF THIS DEPARTMENT IN WRITING. THIS DRAWING IS TO BE READ WITH THE DRAWING Nos. 1 TO 3 OF JOB No. 946 OF ARCHITECT'S SECTION.

* THIS DRG. IS ACTUALLY TRACED FROM DRG. No. 4 OF JOB No. 946 ON DATED

NOTE:-
THIS DRAWING HAS BEEN COMPUTERISED ON 24-12-09 FROM DRG. No. 4 JOB No. 946

APPROVAL OF THE CHIEF ADMINISTRATOR RECEIVED VIDE HIS OFFICE MEMO No. U.T. 2338-F2-76/9554 DATED, CHANDIGARH 31-5-76.
Sd/- K.K. MOOKERJEE
24-5-76
CHIEF ADMINISTRATOR
CHANDIGARH U.T.

Sd/- M.N. SHARMA 26.4.76 CHIEF ARCHITECT	Sd/- H.S. CHOPRA 21.4.76 SENIOR ARCHITECT
Sd/- M.L. SHARMA 21-4-76 ARCHITECT	Sd/- M.U. KUREKAR ASSTT. ARCHITECT

OFFICE OF THE
CHIEF ARCHITECT & SECY.
CHANDIGARH U.T.

SCALE = 4FT. TO AN INCH — DATE -

TRACED BY: AMARJIT KAUR	DRG. No. 4	JOB No. 946
CHECKED SAJJAN SINGH		

STANDARD DESIGN FOR CATTLE SHED & HOUSE ON 15M. PLOT 39'-0" x 78'-0" IN SUB-URBAN SECTOR - 2 DAIRY COLONY NEAR VILL. DHANAS CHANDIGARH

SIDE ELEVATION AND SECTIONS