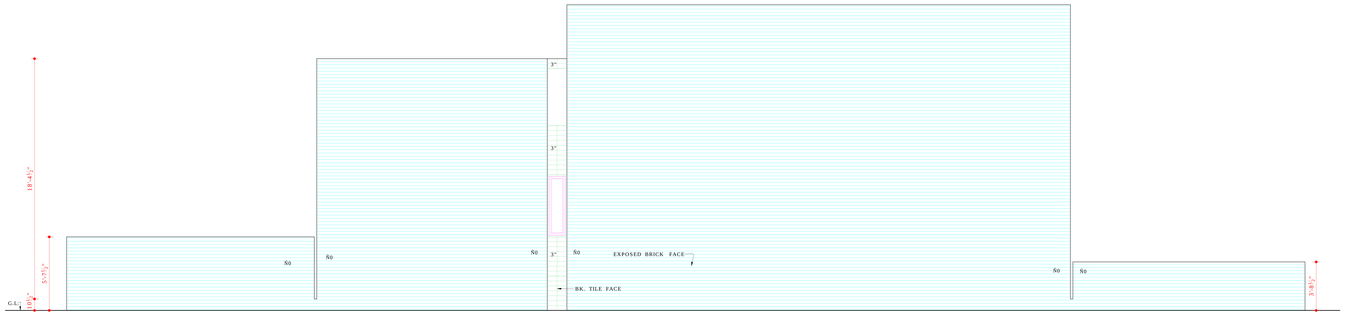

END ELEVATION

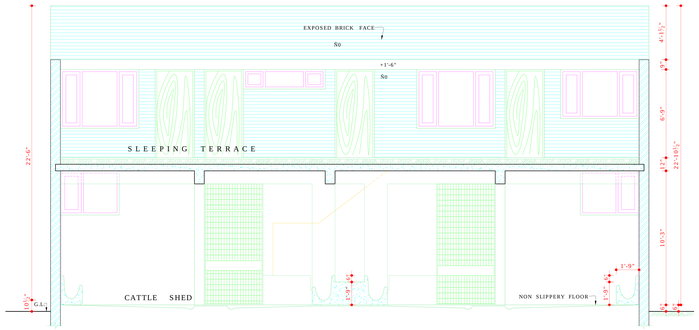

SECTION AT C-C'

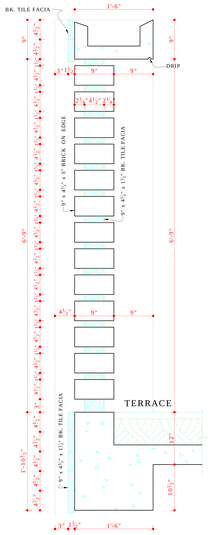

DETAIL OF BRICK TILE JALI AT 'A'

SCALE:- 1" = 1'-0"

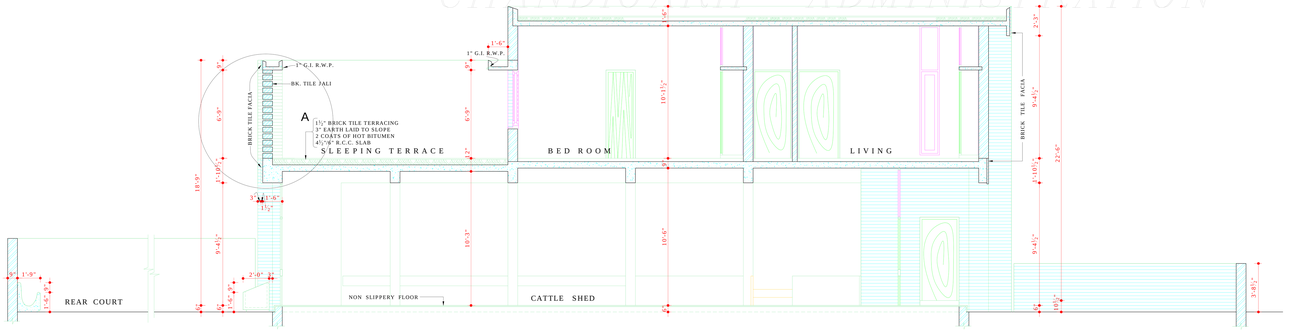

SECTION AT A-A

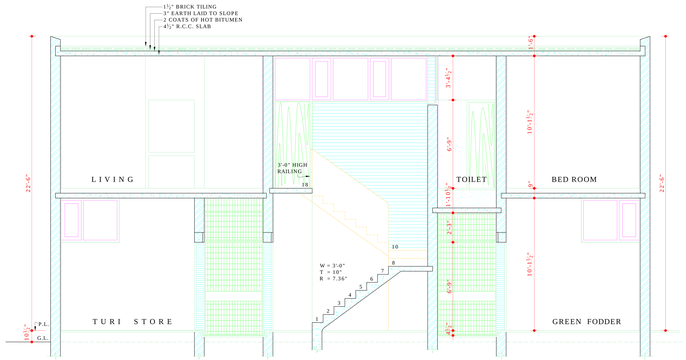

SECTION AT B-B'

COPYRIGHT:
DEPARTMENT OF URBAN PLANNING
CHANDIGARH ADMINISTRATION

DISCLAIMER
THOUGH EVERY CARE HAS BEEN TAKEN TO PROVIDE THE CORRECT VERSION OF THE ARCHITECTURAL CONTROL ON THIS DIGITIZED (PDF) FORMAT, YET IN CASE OF ANY DISCREPANCY, THE MASTER COPY OF THE ARCHITECTURAL CONTROL APPLICABLE ON EACH SUCH SITE, AS AVAILABLE IN THE COMMERCIAL RECORD OF THE OFFICE OF CHIEF ARCHITECT OR HER/HIS INTERPRETATION WILL OVERRULE THE DIGITIZED FORMAT.

APPROVAL OF 9" THICK INSTEAD OF 13½" THICK END WALL IS GRANTED BY THE CHIEF ADMINISTRATOR CHANDIGARH VIDE END No. U.T. 5411-F2-76/16869 DATED 18.10.76
Sd/- K.K. MOOKERJEE
CHIEF ADMINISTRATOR

DEPARTMENT OF ARCHITECTURE

S.No.	NOTES:-
2.	THIS DRAWING IS THE PROPERTY OF THE DEPARTMENT OF ARCHITECTURE CHANDIGARH U.T. FORMERLY OF THE PUNJAB GOVERNMENT AND MUST NOT BE ALTERED, COPIED OR USED IN WHOLE OR IN PART THEREOF WITHOUT THE PERMISSION OF THIS DEPARTMENT IN WRITING. THIS DRAWING IS TO BE READ WITH THE DRAWING Nos. 1, 2 & 4 OF JOB No. 947 OF ARCHITECTURE SECTION.

NOTE:-
THIS DRAWING HAS BEEN COMPUTERISED ON 07-01-10 FROM DRG. No. 3 JOB No. 947

APPROVAL OF THE CHIEF ADMINISTRATOR RECEIVED VIDE HIS OFFICE MEMO No. U.T. 2338-F2-76/9554 DATED, CHANDIGARH THE 31-5-76.

Sd/- K.K. MOOKERJEE
24-5-76
CHIEF ADMINISTRATOR

Sd/- M.N. SHARMA 26.4.76 CHIEF ARCHITECT	Sd/- H.S. CHOPRA 21.4.76 SENIOR ARCHITECT
Sd/- M.L. SHARMA 21-4-76 ARCHITECT	Sd/- M.U. KUREKAR 17-4-76 ASSTT. ARCHITECT

OFFICE OF THE CHIEF ARCHITECT CHANDIGARH U.T.

SCALE = 4FT. TO AN INCH	DATE- 15.4.76

DEALT Sd/- AVTAR SINGH CHECKED Sd/- M.U. KUREKAR	DRG. No. 3	JOB No. 947

STANDARD DESIGN FOR CATTLE SHED & HOUSE ON 1K. PLOT 45'-0" x 100'-0" IN SUB-URBAN SECTOR - 2 DAIRY COLONY NEAR VILL. DHANAS CHANDIGARH

END ELEVATION & SECTIONS