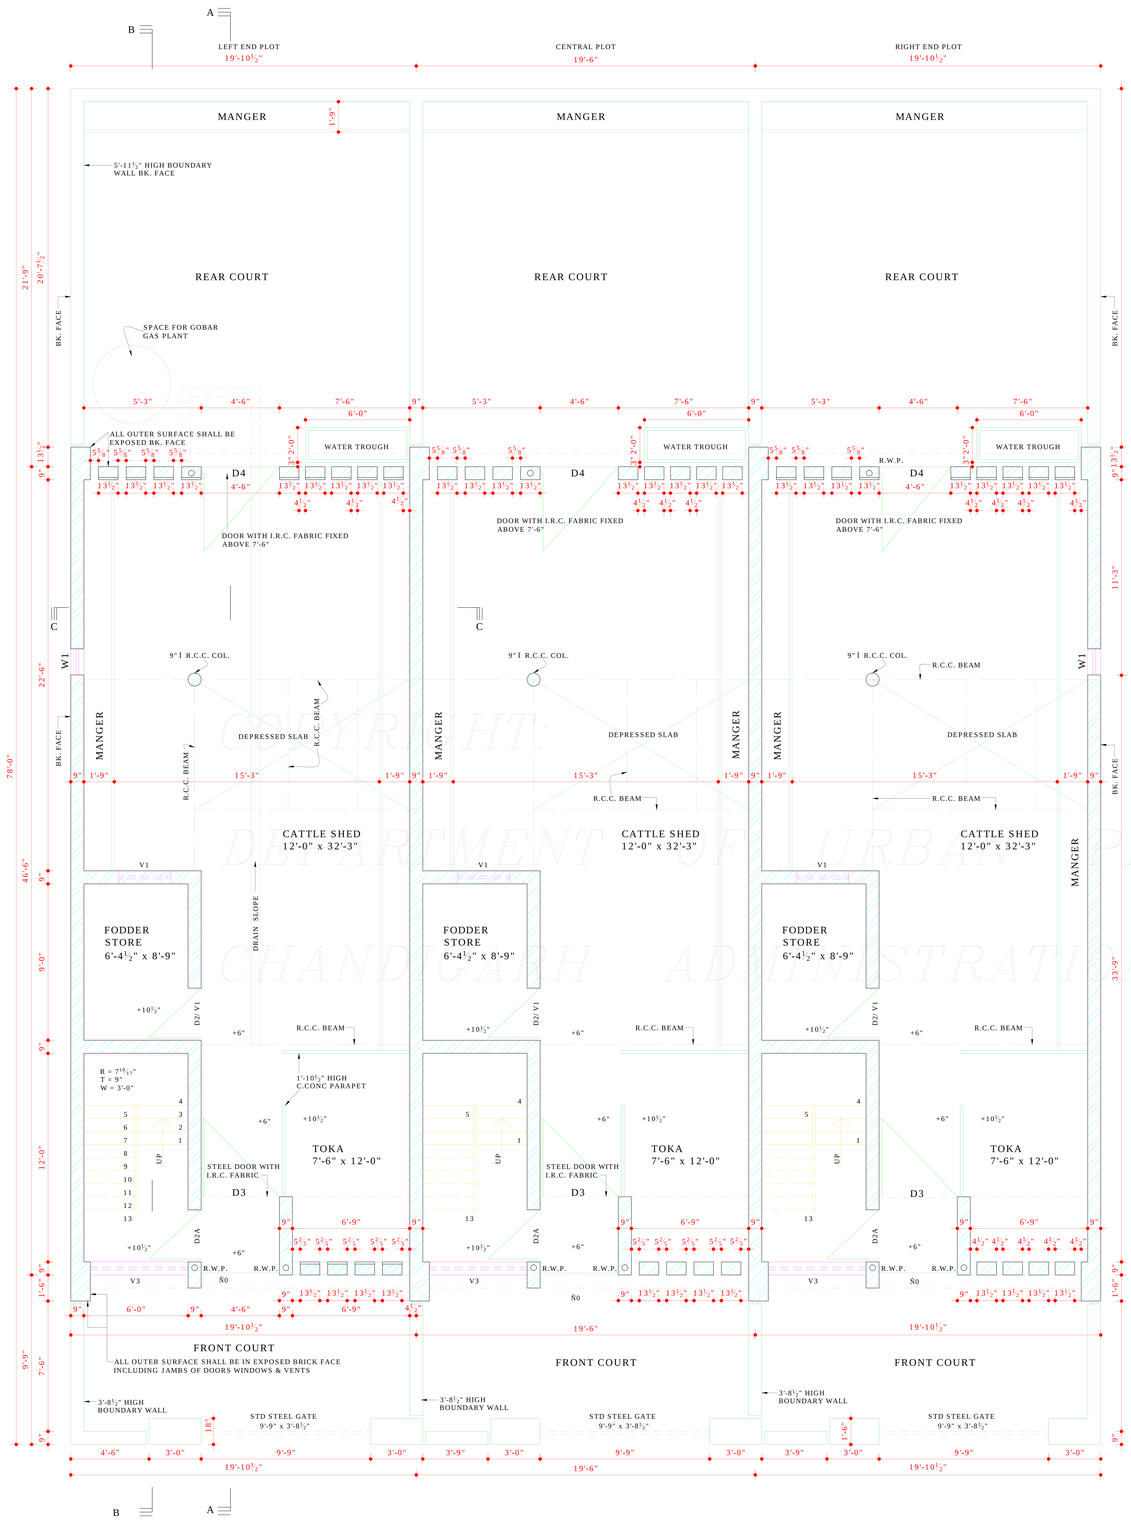

GROUND FLOOR PLAN

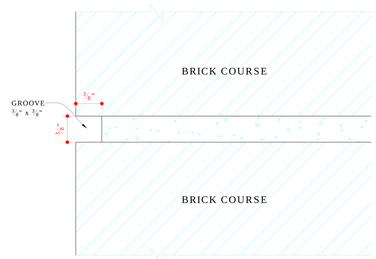

DETAIL OF RAKED JOINT AT 'A'

DEPARTMENT OF ARCHITECTURE U.T.

S.No.	NOTES
1	THIS DRG. IS THE PROPERTY OF THE DEPTT. OF ARCHITECTURE CHANDIGARH U.T. FORMERLY OF THE PB. GOVT AND MUST NOT BE ALTERED COPIED OR USED IN WHOLE OR IN PART WITHOUT THE PERMISSION OF THIS DEPTT. IN WRITING.
2	THIS DRAWING IS TO READ WITH THE DRAWING No. 2,3,4 JOB No. 2329 OF ARCHITECTS SECTION.
3	RESTRICTION CONTAINED IN THIS STANDARD DESIGN ARE IN ADDITION AND SUPPLEMENTARY TO THE PUNJAB CAPITAL (DEVELOPMENT & REGULATION) BUILDING RULES 1952 AS AMENDED FROM TIME TO TIME.
4	ONLY QUALIFIED / REGISTERED ARCHITECTS ARE ALLOWED TO SUBMIT PLANS, SUPERVISE CONSTRUCTION AND ISSUE COMPLETION CERTIFICATE FOR THE BUILDING.
5	THE PLINTH LEVEL OF EACH UNIT SHALL BE OBTAINED FROM THE OFFICE OF THE CHIEF ARCHITECT CHANDIGARH ADMINISTRATION.
6	THE COST OF THE PARTY WALL SHALL BE SHARED BETWEEN THE ADJOINING PLOTS OWNERS.
7	NO CANTILEVER, CHAJJA AND ARCHITRAVE OR BAND SHALL PROJECT BEYOND THAT SHOWN IN THE DRAWING.
8	NO CHIMNEY STACK, WATER STORAGE TANK OR THE PLUMBING FITTINGS INCLUDING RAIN WATER PIPES & SANITARY PIPES ETC. SHALL BE EXPOSED TO VIEW ON ANY OF THE FACE OF THE BUILDING.
9	IN CASE OF THE CORNER PLOT END WALL SHALL BE FINISHED WITH EXPOSED BRICK FACE & NO DOOR OPENING SHALL BE PERMITTED IN THE END WALL.
10	NO DEVIATION IN THE FACADE IS ALLOWED & THE TREATMENT/ EXPOSED BRICK FACE SHOWN IN THE STANDARD DESIGN SHALL BE STRICTLY FOLLOWED.
11	APPLIED DECORATIONS LIKE CROSSES, SWASTIKAS OR ANY OF THE SORT SHALL NOT BE PREMITTED ON THE EXTERNAL FACE OF THE BUILDING OR THE BOUNDARY WALL.
12	NAMES OF THE PERSONS HOWEVER MAY BE ALLOWED ON THE SPACE ASSIGNED FOR THE PURPOSE AS ILLUSTRATED ON DRAWING No. S/5 AVAILABLE ON APPLICATION AND PAYMENT OF THE REQUISITE FEES FROM THE OFFICE OF THE CHIEF ARCHITECT CHANDIGARH ADMINISTRATION CHANDIGARH.

CONT.ON DRG. No.2

NOTE:
THIS DRAWING HAS BEEN COMPUTERISED ON 11-02-09 FROM DRG. No. 1 JOB No. 2329

S.No.	DESCRIPTION	SIGN	DATE

REVISIONS

Sd/- O.P.MEHTA 28.4.89 CHIEF ARCHITECT	Sd/- V.P. ANIL 20.4.89 SENIOR ARCHITECT
Sd/- AVTAR SINGH 20.4.89 ARCHITECT	Sd/- BALVINDER SAINI 20.4.89 ASSTT. ARCHITECT

OFFICE OF THE
CHIEF ARCHITECT & SECY
CHANDIGARH U.T.

SCALE - ¼" = 1'-0"		DATE
DEALT Sd/- BRIJ MOHAN CHECKED	DRG. No. 1	JOB No. 2329

STANDARD DESIGN FOR CATTLE SHED & HOUSE ON 7½ M PLOT 19'-6" x 78'-0" IN SUB-URBAN SECTOR-2 DAIRY COLONY NEAR VILL. DHANAS, CHANDIGARH

GROUND FLOOR PLAN

DISCLAIMER

THOUGH EVERY CARE HAS BEEN TAKEN TO PROVIDE THE CORRECT VERSION OF THE ARCHITECTURAL CONTROL ON THIS DIGITIZED (PDF) FORMAT, YET IN CASE OF ANY DISCREPANCY, THE MASTER COPY OF THE ARCHITECTURAL CONTROL APPLICABLE ON EACH SUCH SITE, AS AVAILABLE IN THE COMMERCIAL RECORD OF THE OFFICE OF CHIEF ARCHITECT OR HER/HIS INTERPRETATION WILL OVERRULE THE DIGITIZED FORMAT.

APPROVAL OF THE CHIEF ADMINISTRATOR RECEIVED VIDE HER OFFICE MEMO No. 29-1-56 UTFI (4)-89/ 12537 DATED 18.10.89

Sd/- TEJINDER KAUR
CHIEF ADMINISTRATOR
CHANDIGARH ADMINISTRATION

COPYRIGHT:
DEPARTMENT OF URBAN PLANNING
CHANDIGARH ADMINISTRATION