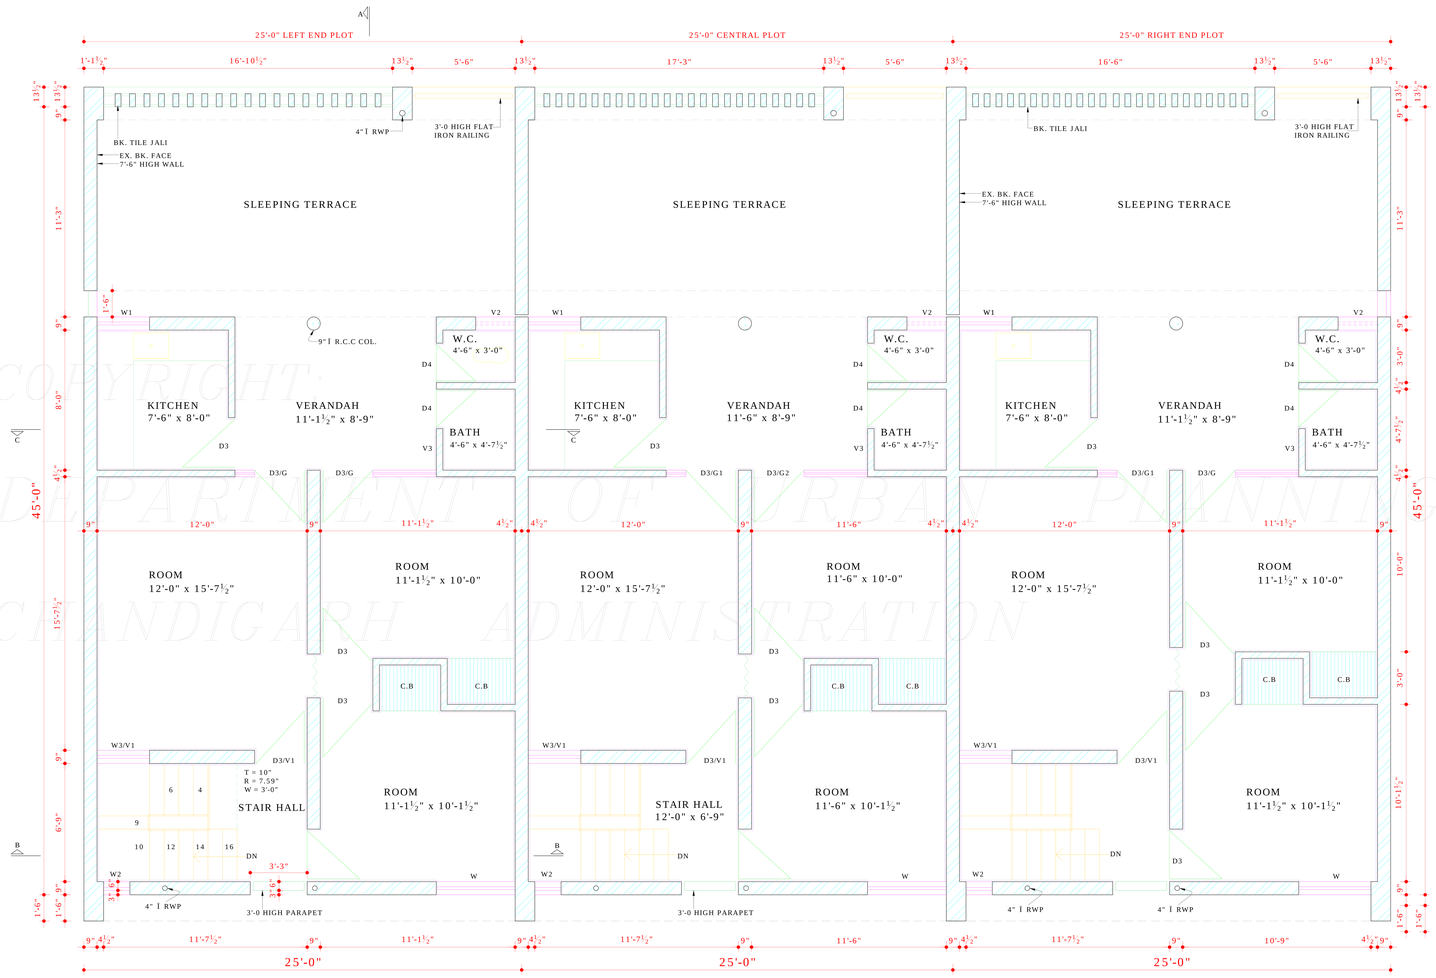

FIRST FLOOR PLAN

COPYRIGHT
DEPARTMENT OF URBAN PLANNING
CHANDIGARH ADMINISTRATION

DISCLAIMER

THOUGH EVERY CARE HAS BEEN TAKEN TO PROVIDE THE CORRECT VERSION OF THE ARCHITECTURAL CONTROL ON THIS DIGITIZED (PDF) FORMAT, YET IN CASE OF ANY DISCREPANCY, THE MASTER COPY OF THE ARCHITECTURAL CONTROL APPLICABLE ON EACH SUCH SITE, AS AVAILABLE IN THE COMMERCIAL RECORD OF THE OFFICE OF CHIEF ARCHITECT OR HER/HIS INTERPRETATION WILL OVERRULE THE DIGITIZED FORMAT.

THESE DRGS. (PLOT SIZE 25'-0" x 75'-0") ARE PREPARED ON THE BASIS OF DRGS. (PLOT SIZE 26'-0" x 78'-0) JOB No. 2330 ALREADY APPROVED BY THE CHIEF ADMINISTRATOR VIDE HER OFFICE MEMO No. 29-1-48-89/ UTFI(4)-89/ 12538 DATED 18-10-89

DEPARTMENT OF ARCHITECTURE CHANDIGARH ADMN.

S.No.	NOTES
1.	THIS DRG. IS THE PROPERTY OF THE DEPTT. OF ARCHITECTURE U.T. CHD. & IT MUST NOT BE ALTERED, COPIED OR USED IN WHOLE OR IN PART WITHOUT THE PERMISSION OF THIS DEPTT. IN WRITING.
2.	THIS DRG. IS TO BE READ WITH THE DRG. No. OF JOB No. OF ARCHITECT SECTION.
12.	NAMES OF THE PERSONS HOWEVER MAY BE ALLOWED ON THE SPACE ASSIGNED FOR THE PURPOSE AS ILLUSTRATED ON DRG. No. S/S AVAILABLE OF APPLICATION AND PAYMENT OF THE REQUISITE FEES FROM THE OFFICE OF THE CHIEF ARCHITECT, CHD. ADMN.
13.	THE EXTERNAL DOORS, WINDOWS, SHUTTERS & JOINERY WORK IN STEEL OR IN WOOD AS SPECIFIED IN THE DRG. SHALL BE PAINTED IN GREY COLOUR OF I.S.I SHADE No. 695 ONLY.
14.	IN THE RESIDENTIAL BLOCK ALL THE OPENABLE SHUTTERS (DOORS & WINDOWS) OPENING OUTSIDE SHALL HAVE FLYMESH SHUTTER.
15.	EXPOSED BK. FACE SHALL MEAN FAIR FACE BRICK WORK WITHOUT ANY PAINT OR COLOUR WASH FOR DETAIL REF. RAKED FINISH AS SHOWN AT 'A'.
16.	INTERNAL CHANGES SHALL BE ALLOWED BUT SUBJECT TO THE PRIOR APPROVAL OF THE CHIEF ADMINISTRATION.

NOTE:-
THIS DRAWING HAS BEEN COMPUTERISED ON 26-02-10 FROM DRG. No. 2 JOB No. 2452

SCHEDULE OF JOINERY

S.No.	TYPE	SIZE	REMARKS
1.	D	4'-6" x 9'-7½"	STEEL DOOR WITH I.R.C FABRIC
2.	D1	4'-6" x 7'-1½"	
3.	D2	3'-3" x 6'-9"	
4.	D3	3'-0" x 6'-9"	
5.	D4	2'-3" x 6'-9"	
6.	G	3'-3" x 6'-6"	CILL 3" FROM F.L.
7.	G1	1'-1½" x 6'-6"	-DO-
8.	G2	3'-7½" x 6'-6"	-DO-
9.	W	4'-6" x 6'-0"	
10.	W1	3'-0" x 3'-9"	
11.	W2	1'-6" x 6'-0"	
12.	W3	3'-0" x 4'-0"	
13.	W4	1'-6" x 4'-0"	
14.	V1	3'-0" x 3'-0"	
15.	V2	2'-3" x 1'-6"	
16.	V3	2'-4½" x 1'-6"	CILL 5'-3"
17.	V4	3'-3" x 2'-6"	
18.	V5	4'-6" x 2'-3"	
19.	V6	3'-9" x 2'-3"	

Sd/-O.P. MEHTA
3.7.92
CHIEF ARCHITECT

Sd/- V.P. ANIL
3.7.92
SENIOR ARCHITECT

Sd/- AVTAR SINGH
3.7.92
ARCHITECT | ASSTT. ARCHITECT

OFFICE OF THE
CHIEF ARCHITECT & SECY.
U.T. CHANDIGARH

SCALE = ¼" = 1'-0" | DATE:-

DRAWN BY BHARAT | JOB No. 2452 | DRG. No. 2

CHECKED BY

STANDARD DESIGN FOR CATTLE SHED & HOUSE ON 8M PLOT SIZE 25'-0" x 75'-0" IN SUB-URBAN SECTOR-2, DAIRY COLONY NEAR VILLAGE DHANAS, CHANDIGARH

FIRST FLOOR PLAN