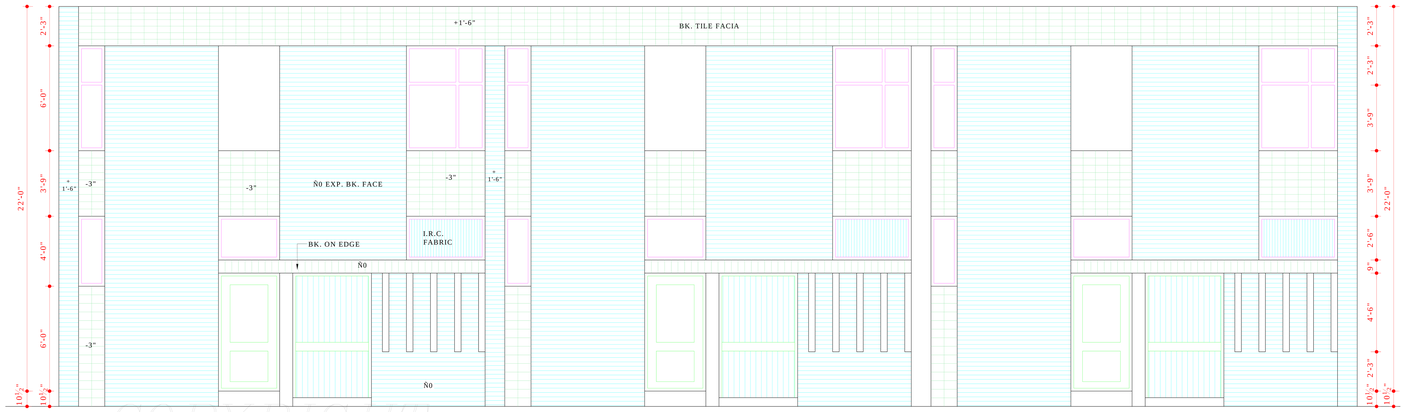

FRONT ELEVATION

COPYRIGHT:
DEPARTMENT OF URBAN PLANNING
CHANDIGARH ADMINISTRATION

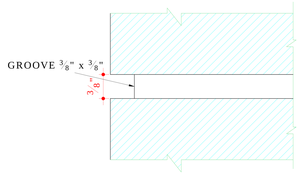

DETAIL AT 'A'

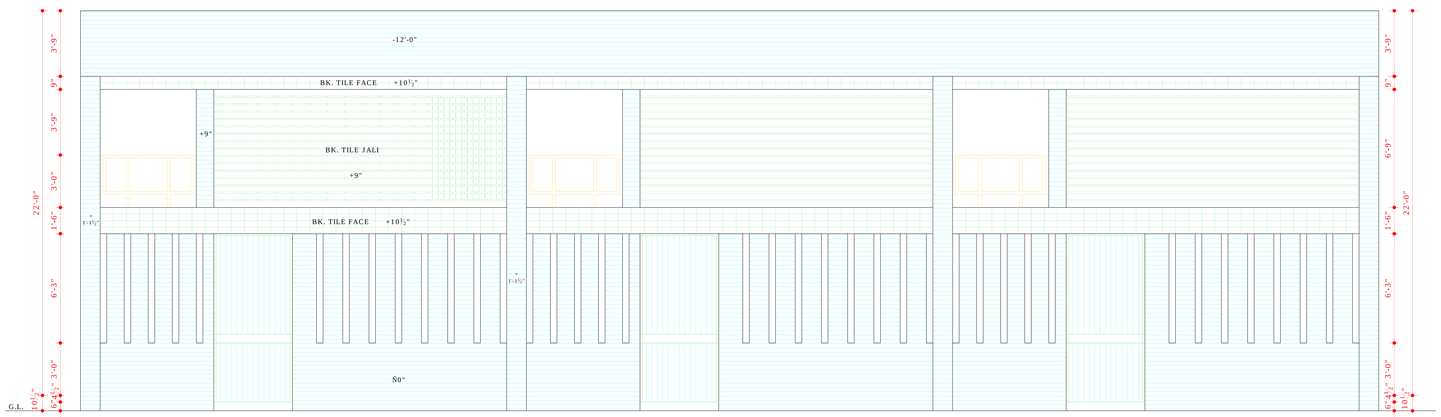

REAR ELEVATION

DISCLAIMER

THOUGH EVERY CARE HAS BEEN TAKEN TO PROVIDE THE CORRECT VERSION OF THE ARCHITECTURAL CONTROL ON THIS DIGITIZED (PDF) FORMAT, YET IN CASE OF ANY DISCREPANCY, THE MASTER COPY OF THE ARCHITECTURAL CONTROL APPLICABLE ON EACH SUCH SITE, AS AVAILABLE IN THE COMMERCIAL RECORD OF THE OFFICE OF CHIEF ARCHITECT OR HER/HIS INTERPRETATION WILL OVERRULE THE DIGITIZED FORMAT.

THESE DRGS. (PLOT SIZE 25'-0" x 75'-0") ARE PREPARED ON THE BASIS OF DRGS. (PLOT SIZE 26'-0" x 78'-0) JOB No. 2330 ALREADY APPROVED BY THE CHIEF ADMINISTRATOR VIDE HER OFFICE MEMO No. 29-1-48-89/ UTFI(4)-89/ 12538 DATED 18-10-89

DEPARTMENT OF ARCHITECTURE CHANDIGARH ADMN.

S.No.	NOTES.
	THIS DRG. IS THE PROPERTY OF THE DEPT. OF ARCHITECTURE U.T. CHANDIGARH & FORMERLY OF PB. GOVT. & MUST NOT BE ALTERED, COPIED OR USED IN WHOLE OR IN PART WITHOUT THE PERMISSION OF THIS DEPTT. IN WRITING.
	NOTE:- THIS DRAWING HAS BEEN COMPUTERISED ON 26-02-10 FROM DRG. No. 3 JOB No. 2452

S.No.	DESCRIPTION	SIGN	DATE

REVISIONS

Sd/-O.P. MEHTA
3.7.92
CHIEF ARCHITECT

Sd/- V.P. ANIL
3.7.92
SENIOR ARCHITECT

Sd/- AVTAR SINGH
3.7.92
ARCHITECT

Sd/-
ASSTT. ARCHITECT

OFFICE OF THE CHIEF ARCHITECT & SECY U.T. CHANDIGARH

SCALE = ¼" = 1'-0"

DATE:-

DRAWN BY BHARAT

CHECKED BY

JOB No. 2452

DRG. No. 3

STANDARD DESIGN FOR CATTLE & HOUSE ON 8 M PLOT SIZE 25'-0" x 75'-0" IN SUB-URBAN SECTOR-2, DAIRY COLONY NEAR VILLAGE DHANAS, CHANDIGARH

ELEVATIONS