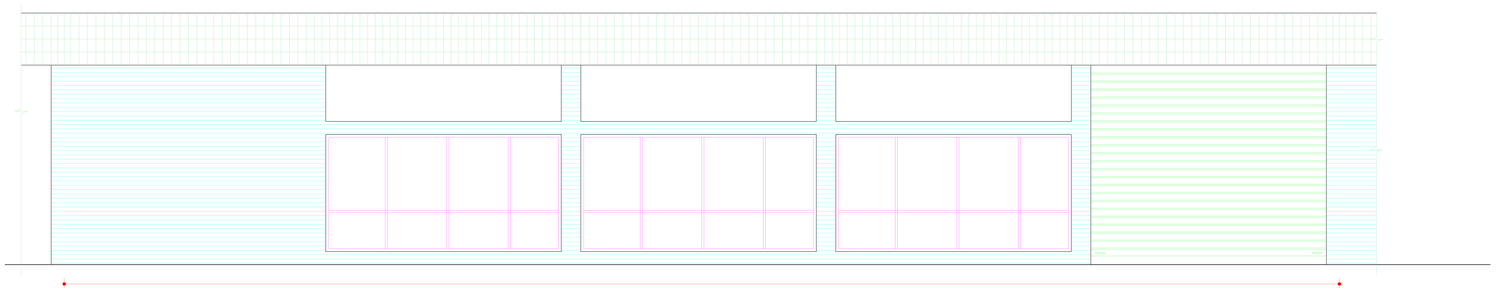

TYPICAL FRONT ELEVATION - SINGLE UNIT

COPYRIGHT:
DEPARTMENT OF URBAN PLANNING
CHANDIGARH ADMINISTRATION

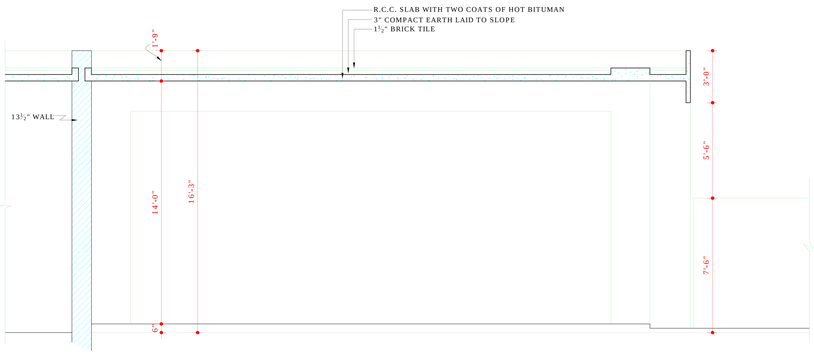

SECTION AT X-X

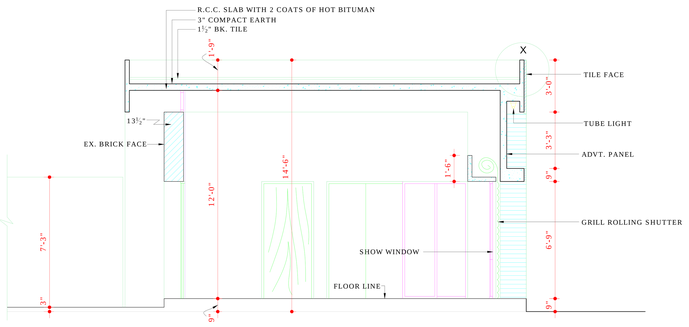

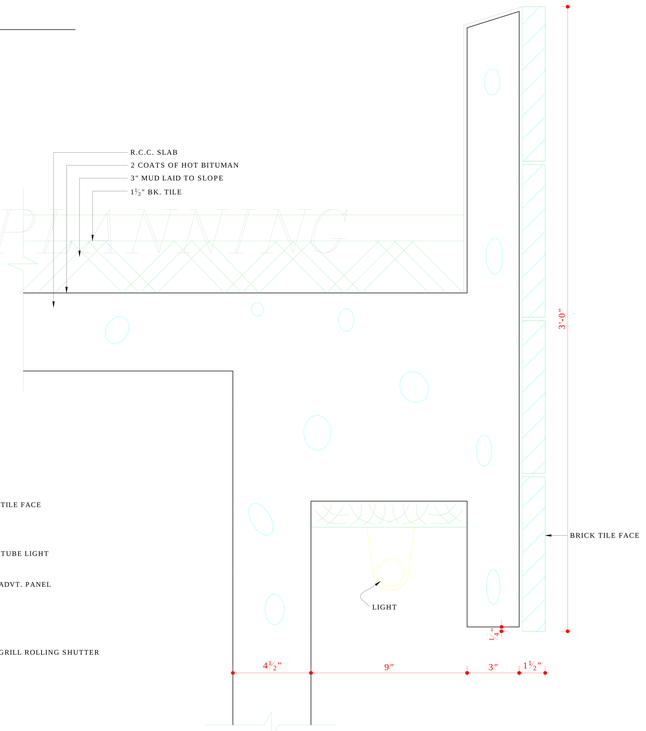

QR. F.S. DETAIL AT "X"

DISCLAIMER

THOUGH EVERY CARE HAS BEEN TAKEN TO PROVIDE THE CORRECT VERSION OF THE ARCHITECTURAL CONTROL ON THIS DIGITIZED (PDF) FORMAT, YET IN CASE OF ANY DISCREPANCY, THE MASTER COPY OF THE ARCHITECTURAL CONTROL APPLICABLE ON EACH SUCH SITE, AS AVAILABLE IN THE COMMERCIAL RECORD OF THE OFFICE OF CHIEF ARCHITECT OR HER/HIS INTERPRETATION WILL OVERRULE THE DIGITIZED FORMAT.

ATTESTED AS TRUE COPY

ASSTT. ARCHITECT

DEPARTMENT OF ARCHITECTURE CHANDIGARH U.T.

S.No.	NOTES.
1.	THIS DRAWING IS THE PROPERTY OF THE DEPARTMENT OF ARCHITECTURE CHANDIGARH AND MUST NOT BE ALTERED COPIED OR USED IN PART OR WHOLE WITHOUT THE PERMISSION OF THIS DEPTT. IN WRITING.

NOTES:-
THIS DRAWING HAS BEEN COMPUTERISED ON 23-04-10
FROM DRG. No. 3 JOB No. 709

S.No.	DESCRIPTIONS	SIGN	DATE
	REVISION		

Sd/-
30.7.70
CHIEF ADMINISTRATOR

Sd/- M.N. SHARMA 13-7-70 CHIEF ARCHITECT	Sd/- R.R. HADHA 13-7-70 SENIOR ARCHITECT
Sd/- O.P. MEHTA 10-7-70 ARCHITECT	Sd/- IQBAL SINGH 10-7-70 ASSTT. ARCHITECT

OFFICE OF THE CHIEF ARCHITECT CHANDIGARH U.T.

SCALE:- ¼ INCH TO A FT.
¼ FULL SIZE

DATE- 3.7.70

DRAWN BY
R.S. BASSI

DRG. No. 3

JOB No. 709

WORKSHOPS IN INDUSTRIAL AREA TWO KANAL

ELEVATION & SECTION