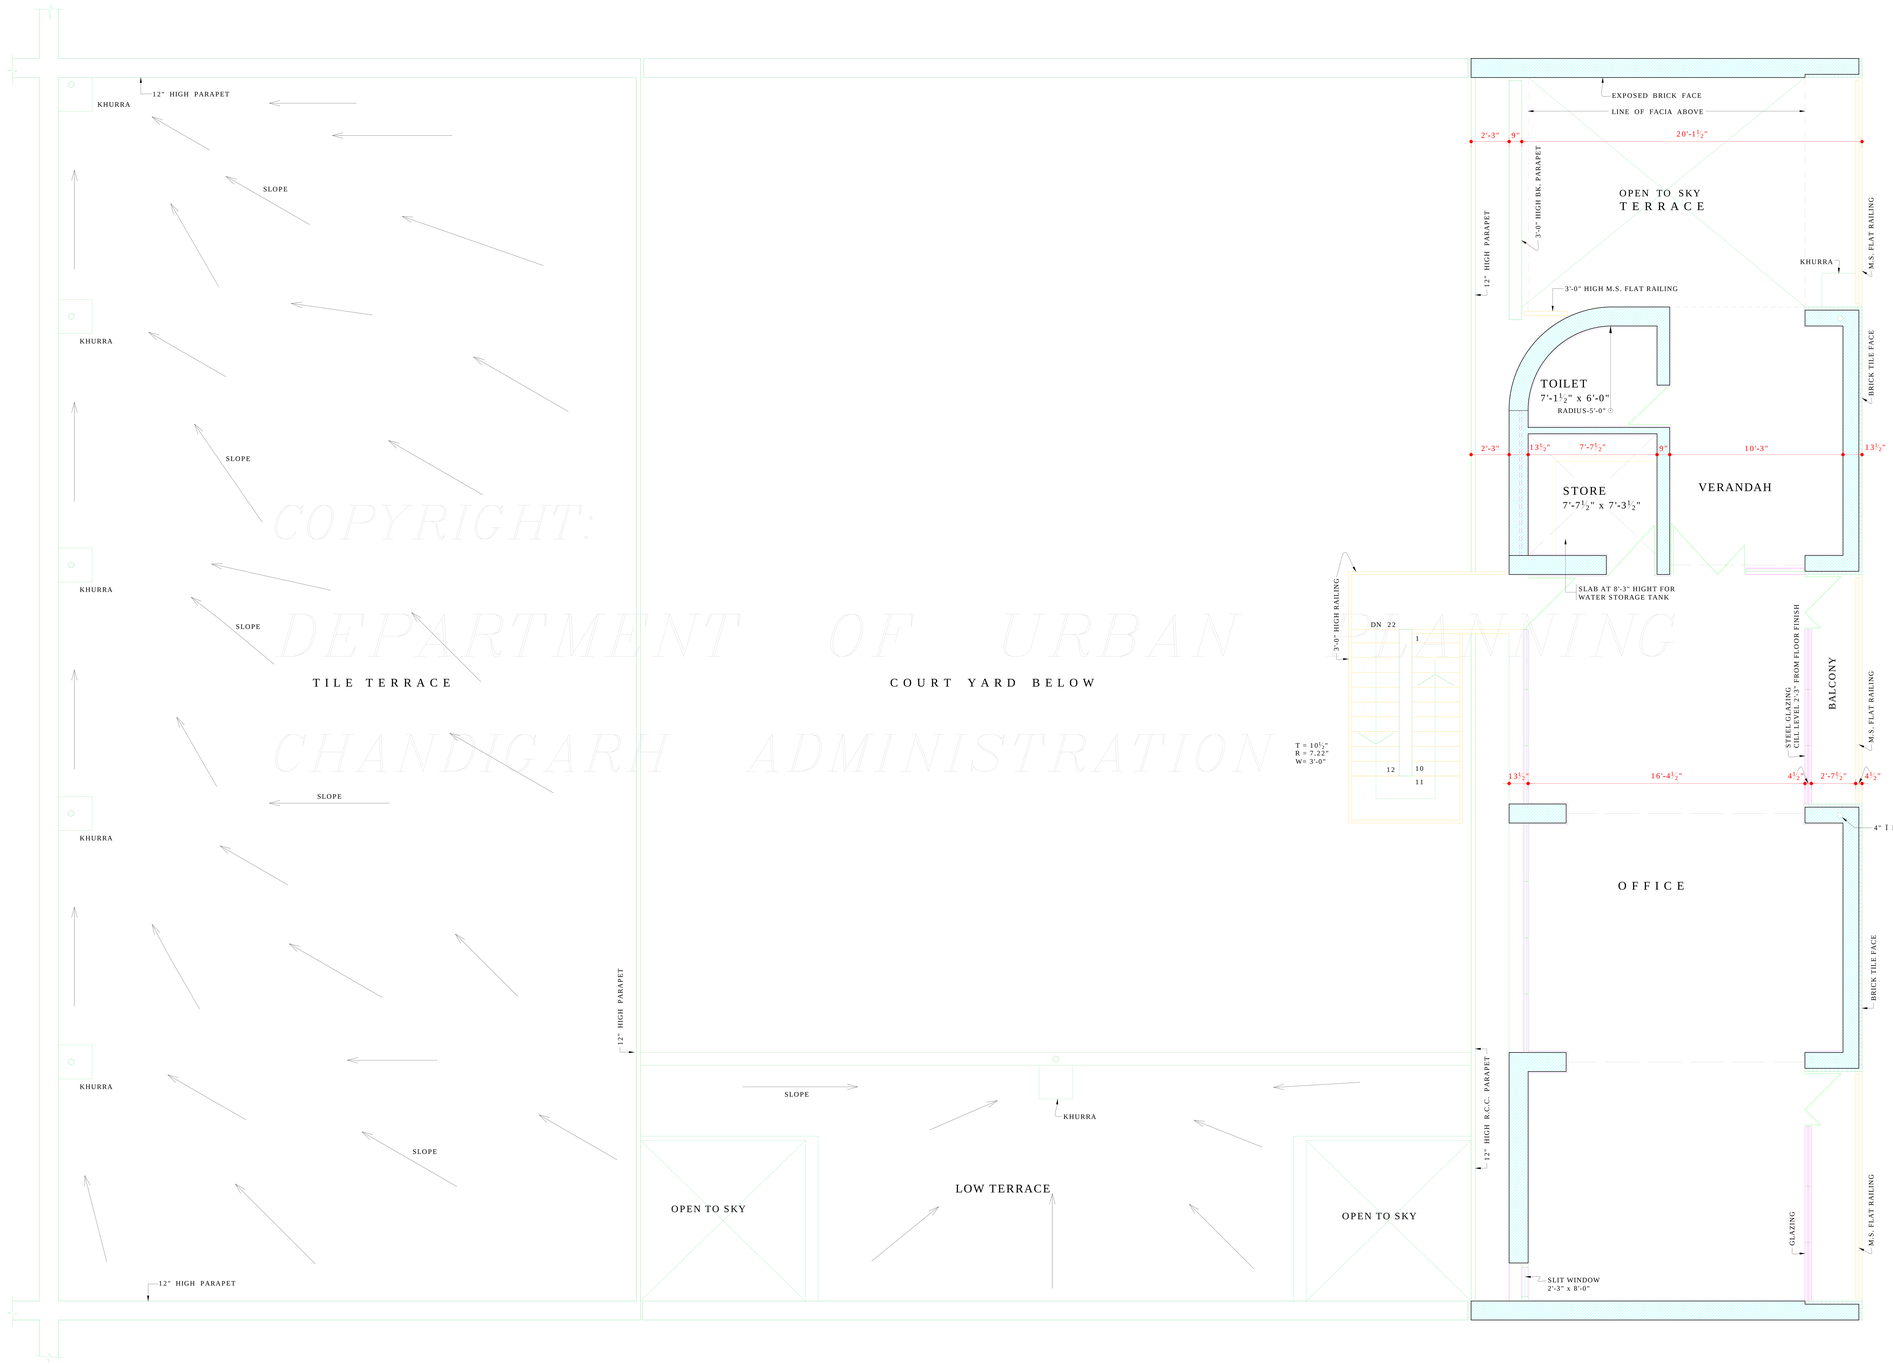

FIRST FLOOR PLAN

COPYRIGHT:
DEPARTMENT OF URBAN PLANNING
CHANDIGARH ADMINISTRATION

DISCLAIMER

THOUGH EVERY CARE HAS BEEN TAKEN TO PROVIDE THE CORRECT VERSION OF THE ARCHITECTURAL CONTROL ON THIS DIGITIZED (PDF) FORMAT, YET IN CASE OF ANY DISCREPANCY, THE MASTER COPY OF THE ARCHITECTURAL CONTROL APPLICABLE ON EACH SUCH SITE, AS AVAILABLE IN THE COMMERCIAL RECORD OF THE OFFICE OF CHIEF ARCHITECT OR HER/HIS INTERPRETATION WILL OVERRULE THE DIGITIZED FORMAT.

DEPARTMENT OF ARCHITECTURE U.T.

S.No.	NOTES.
	THIS DRG. IS THE PROPERTY OF DEPARTMENT OF ARCHITECTURE CHANDIGARH AND MUST NOT BE ALTERED, COPIED OR USED IN WHOLE OR IN PART WITHOUT THE PERMISSION OF THIS DEPTT. IN WRITING.
18.	FOR ADDITIONAL COVERAGE THE CONSTRUCTION OF FIRST FLOOR IS ALLOWED SUBJECT TO THE SUBMISSION OF A CERTIFICATE TO THE CHIEF ADMINISTRATOR FROM A QUALIFIED AND REGISTERED STRUCTURAL ENGINEER CERTIFYING THE FEASIBILITY OF THE EXISTING STRUCTURE FOR TAKING ADDITIONAL LOADS OF THE PROPOSED CONSTRUCTION.
19.	INCREASE IN F.S.I. FROM 0.60 TO 0.75 IS ALLOWED TO THE PLOT HOLDERS WHO WERE CHARGED Rs.35/- PER SQ. YD. TOWARDS THE COST OF PLOT, WHERE AS THIS FACILITY SHALL BE EXTENDED TO THE PLOT HOLDERS SUBJECT TO MAKING THE PAYMENT FOR THE DIFFERENCE IN COST TO MAKE IT Rs.35/- PER SQ. YD. BEFORE THE SUBMISSION OF THE DRAWINGS TO ESTATE OFFICER FOR SANCTION.

NOTES:-
THIS DRAWING HAS BEEN COMPUTERISED ON 23-04-10 FROM DRG. No. 5 JOB No. 709

APPROVAL OF THE CHIEF ADMINISTRATOR RECEIVED VIDE HIS OFFICE MEMO No. 89938-U.T.F.I.(2)-82/19299 DATED-15-12-82

Sd/- SEWA SINGH
27-11-82
CHIEF ADMINISTRATOR

Sd/- SURJIT SINGH 15-10-82 CHIEF ARCHITECT	Sd/- R.S. LALL 5-10-82 SENIOR ARCHITECT
Sd/- J.N. SETH 20-8-82 ARCHITECT	Sd/- S.S. VIRDI 20-8-82 ASSTT. ARCHITECT

OFFICE OF THE
CHIEF ARCHITECT
CHANDIGARH

SCALE:- 1/4" TO A FEET	DATE- 20-8-82

DRAWN BY Sd/- ROMESH MAHAJAN	DRG. No. 5	JOB No. 709
CHECKED A.S. RATRA		

WORK SHOP IN
INDUSTRIAL AREA
TWO KANAL

PLAN