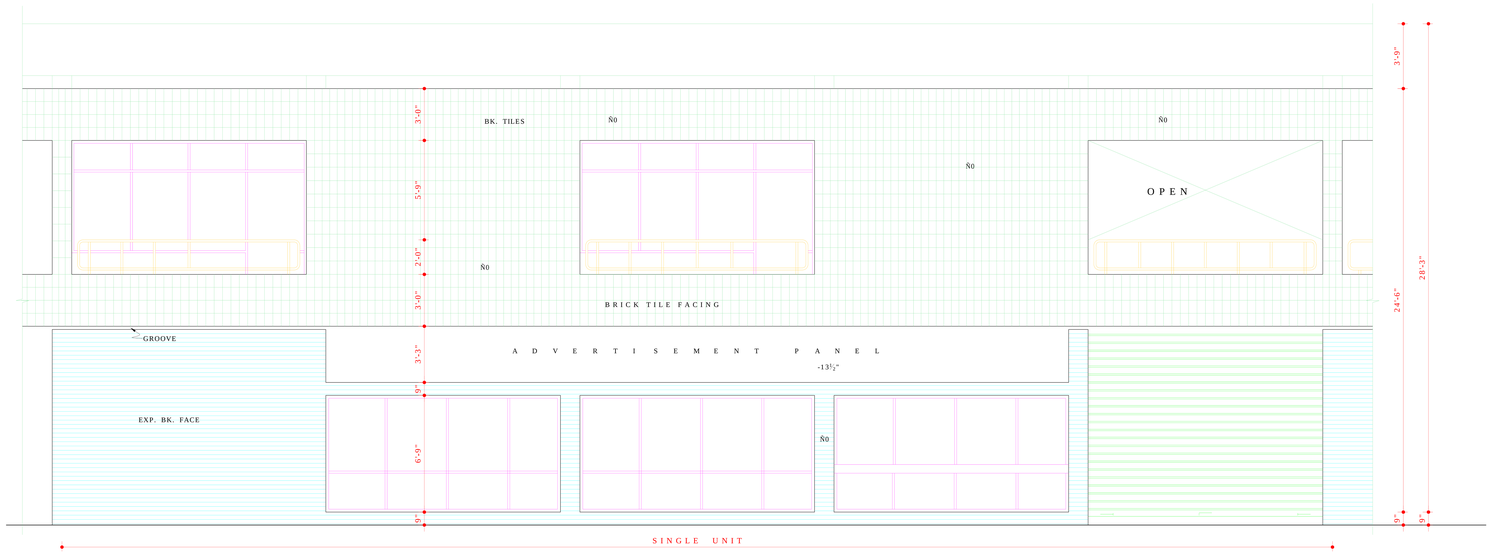

TYPICAL FRONT ELEVATION - SINGLE UNIT

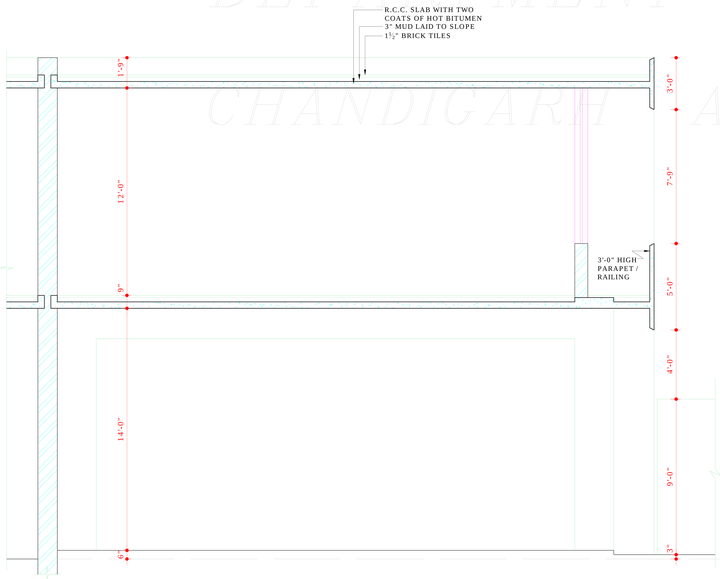

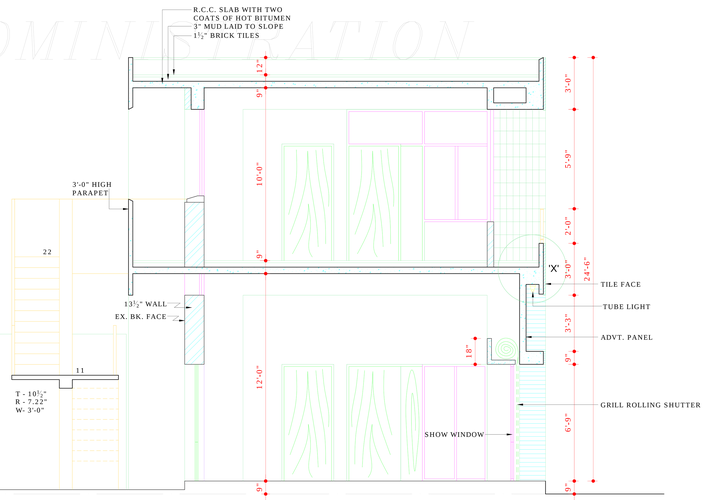

SECTION AT "X-X"

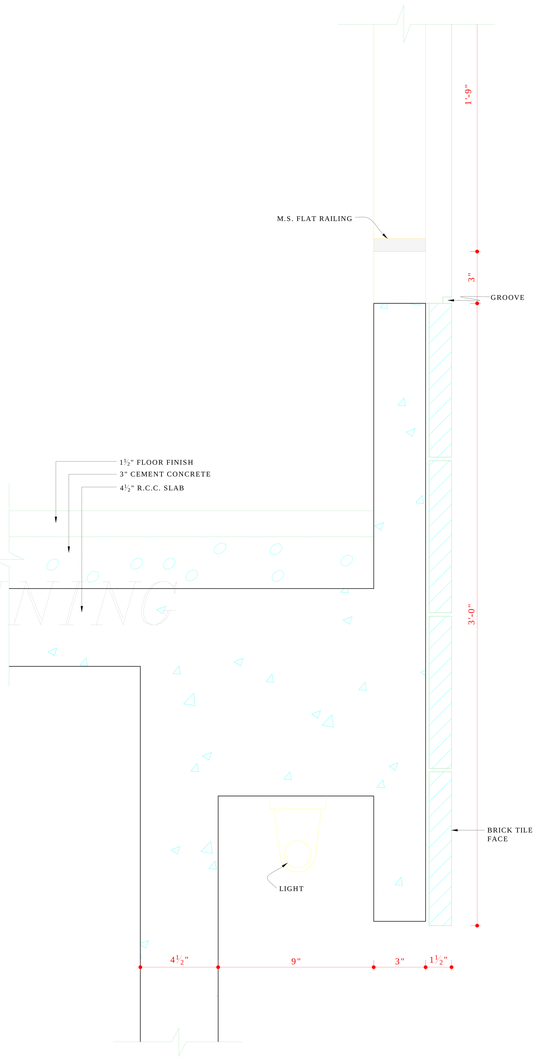

1/4 F.S. DETAIL AT 'X'

COPYRIGHT:
DEPARTMENT OF URBAN PLANNING
CHANDIGARH ADMINISTRATION

DISCLAIMER

THOUGH EVERY CARE HAS BEEN TAKEN TO PROVIDE THE CORRECT VERSION OF THE ARCHITECTURAL CONTROL ON THIS DIGITIZED (PDF) FORMAT, YET IN CASE OF ANY DISCREPANCY, THE MASTER COPY OF THE ARCHITECTURAL CONTROL APPLICABLE ON EACH SUCH SITE, AS AVAILABLE IN THE COMMERCIAL RECORD OF THE OFFICE OF CHIEF ARCHITECT OR HER/HIS INTERPRETATION WILL OVERRULE THE DIGITIZED FORMAT.

APPROVAL OF THE CHIEF ADMINISTRATOR RECEIVED VIDE HIS OFFICE MEMO No. 21/1/169-UTFI(3)2001/671 DATED-24-01-2002

Sd/- KARAN AVTAR SINGH
16-01-2002

DEPARTMENT OF
URBAN PLANNING
CHANDIGARH ADMN.

NOTES.

THIS DRG. IS THE PROPERTY OF DEPTT. OF URBAN PLANNING CHD U.T. & MUST NOT BE ALTERED, COPIED OR USED IN WHOLE OR IN PARTS WITHOUT THE PERMISSION OF THIS DEPTT. IN WRITING.

NOTES:-
THIS DRAWING HAS BEEN COMPUTERISED ON 23-04-10 FROM DRG. No. 9 JOB No. 709

Sd/- SARBJEET SINGH
13-12-2001
CHIEF ARCHITECT

Sd/- RENU SAIGAL
SENIOR ARCHITECT

ARCHITECT

Sd/- SANJEEV KUMAR
ASSTT. ARCHITECT

OFFICE OF THE
CHIEF ARCHITECT & SECY.
CHANDIGARH U.T.

SCALE:- ¼" = 1'-0"

DATE- 28-9-01

Sd/- KANTA
DEALT BY
Sd/- ROMESH MAHAJAN
CHECKED BY

JOB No. 709

DRG. No. 9

REVISED ARCHITECTURAL CONTROL FOR TWO KANAL WORK SHOP IN INDUSTRIAL AREA TO PROVIDE F.S.I. UPTO 1.00 INSTEAD OF 0.75

ELEVATION & SECTION