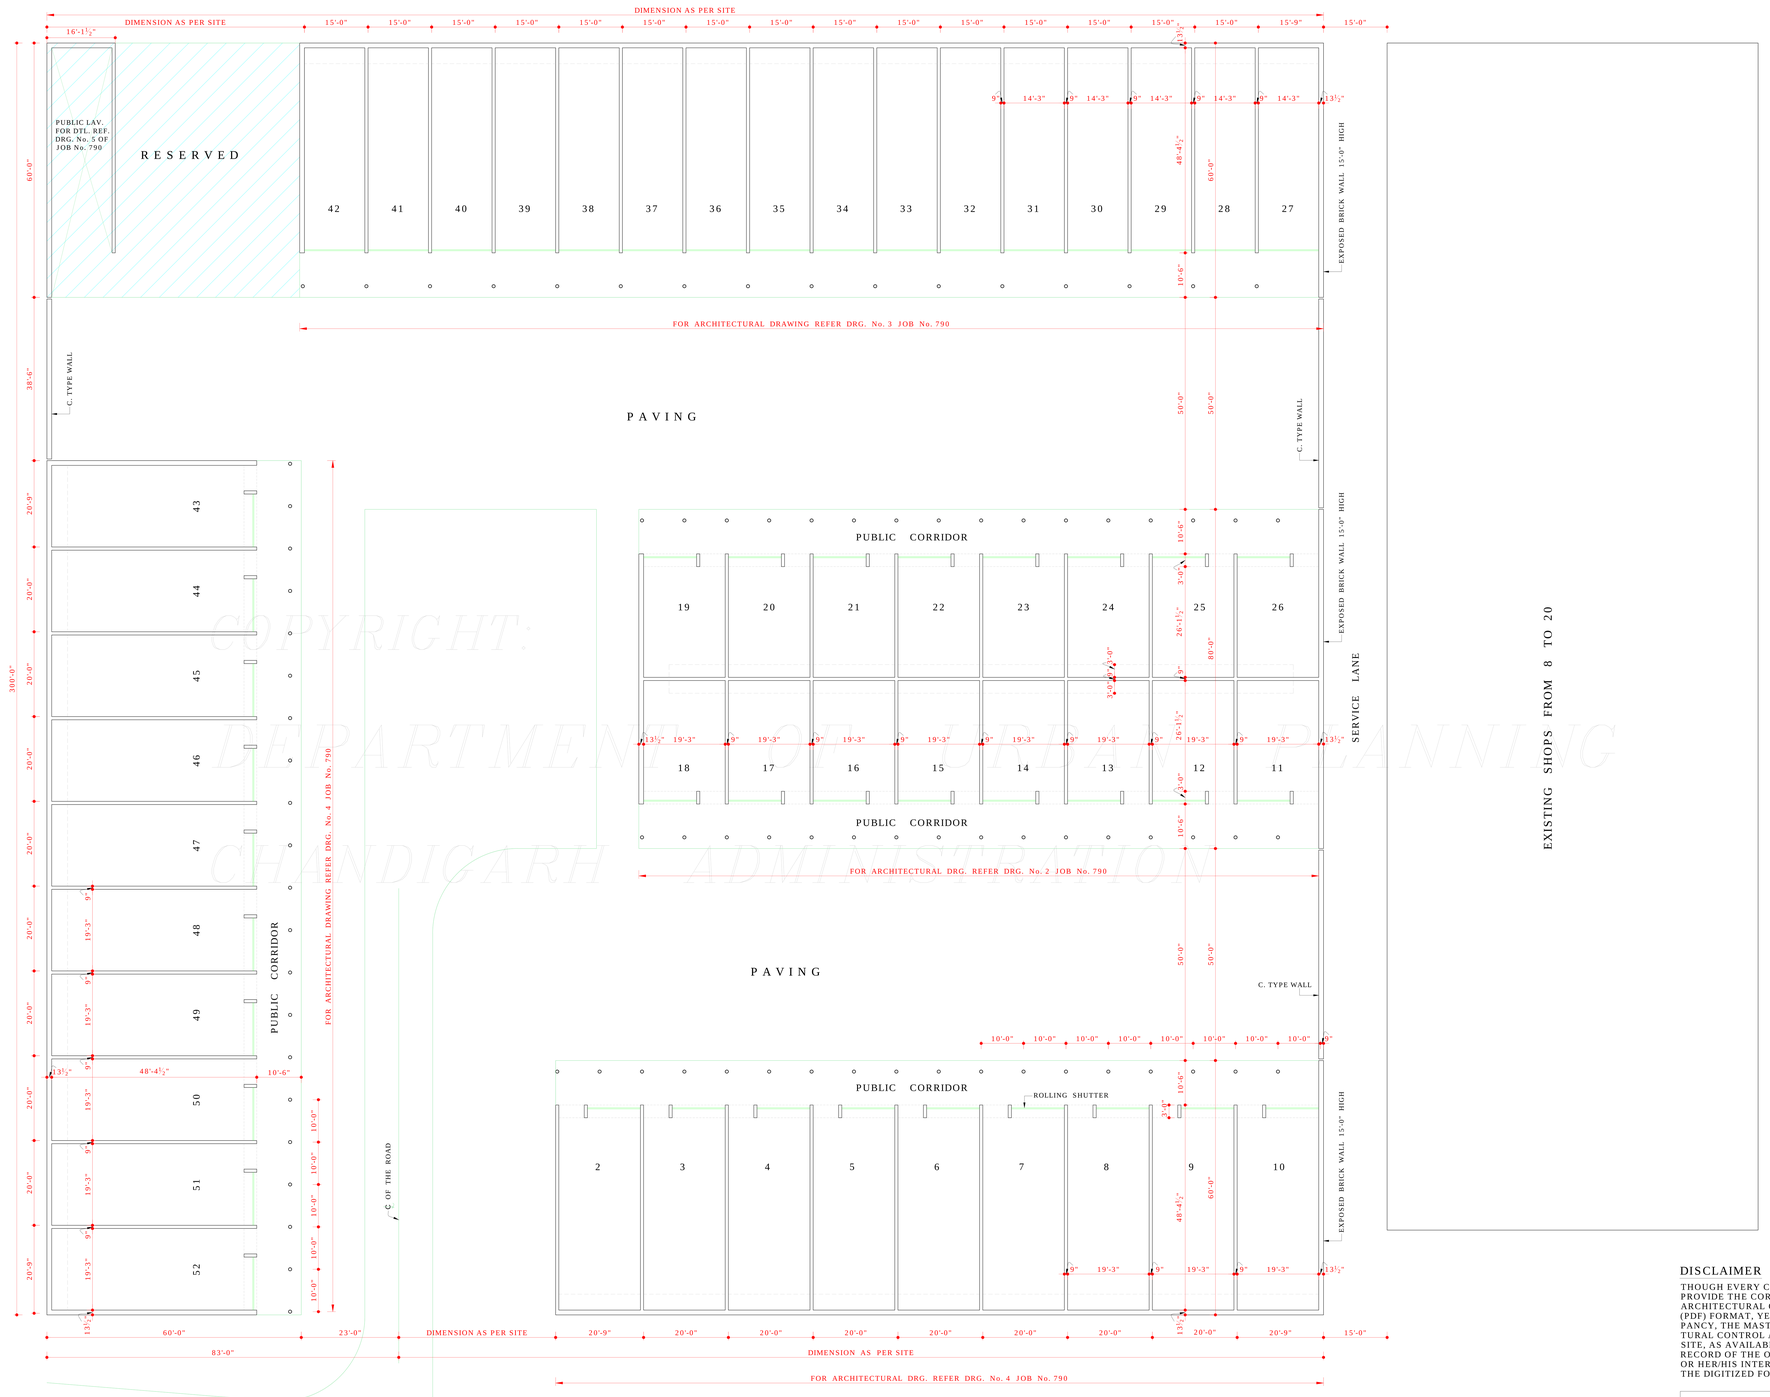

PLAN

COPYRIGHT:
DEPARTMENT OF URBAN PLANNING
CHANDIGARH ADMINISTRATION

DEPARTMENT OF ARCHITECTURE U.T.

NOTES.

1. THIS DRG. IS THE PROPERTY OF THE DEPARTMENT OF ARCHITECTURE U.T. CHANDIGARH AND MUST NOT BE ALTERED, COPIED OR USED IN WHOLE OR IN PART WITHOUT THE PERMISSION OF THE DEPARTMENT IN WRITING.
2. ONLY "QUALIFIED ARCHITECTS" ARE ALLOWED TO SUBMIT PLANS, SUPERVISE CONSTRUCTION AND ISSUE CERTIFICATES FOR THESE BUILDINGS.
3. THIS DRG. IS TO BE READ TOGETHER WITH THE SITE PLAN DRG. No. 55 JOB No. 5 APPLICABLE TO PLOT No. 2 TO PLOT No. 52.

DISCLAIMER

THOUGH EVERY CARE HAS BEEN TAKEN TO PROVIDE THE CORRECT VERSION OF THE ARCHITECTURAL CONTROL ON THIS DIGITIZED (PDF) FORMAT, YET IN CASE OF ANY DISCREPANCY, THE MASTER COPY OF THE ARCHITECTURAL CONTROL APPLICABLE ON EACH SUCH SITE, AS AVAILABLE IN THE COMMERCIAL RECORD OF THE OFFICE OF CHIEF ARCHITECT OR HER/HIS INTERPRETATION WILL OVERRULE THE DIGITIZED FORMAT.

NOTE:-
THIS DRG. IS ACTUALLY TRACED FROM JOB No. 790 DRG. No. 1 ON DATED 7.4.72

ATTESTED BY:-
Sd/- IQBAL SINGH
10-4-72
ASSISTANT ARCHITECT

NOTES:-
THIS DRAWING HAS BEEN COMPUTERISED ON 15-03-10 FROM DRG. No. 1 JOB No. 790

Sd/-
MANMOHAN SINGH
CHIEF ADMINISTRATOR

Sd/- M.N. SHARMA 2-2-72 CHIEF ARCHITECT	Sd/- A.R. PRABHAWALKAR 2-2-72 SENIOR ARCHITECT
Sd/- O.P. MEHTA 1-2-72 ARCHITECT	Sd/- IQBAL SINGH 1-2-72 ASSTT. ARCHITECT

OFFICE OF THE CHIEF ARCHITECT CHANDIGARH

SCALE:- 1/16" TO A FOOT

DATE- 31.1.72

DRAWN BY:- HARBANS SINGH
TRACED:- RAJ KUMARI
Sd/-
CHECKED:-

JOB No. 790

DRG. No. 1

LAYOUT PLAN OF KABARI MARKET INDUSTRIAL AREA

LAY OUT PLAN