SIDE ELEVATION

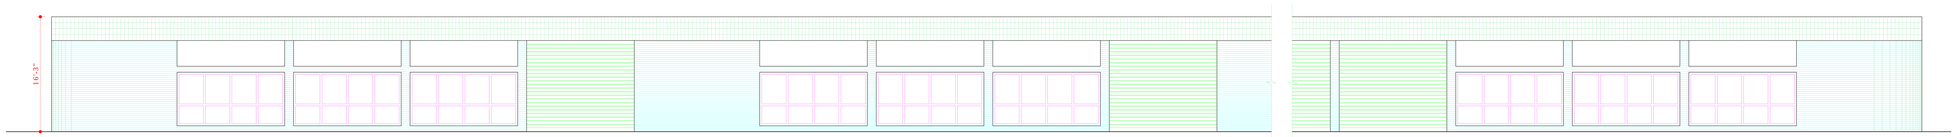

FRONT ELEVATION

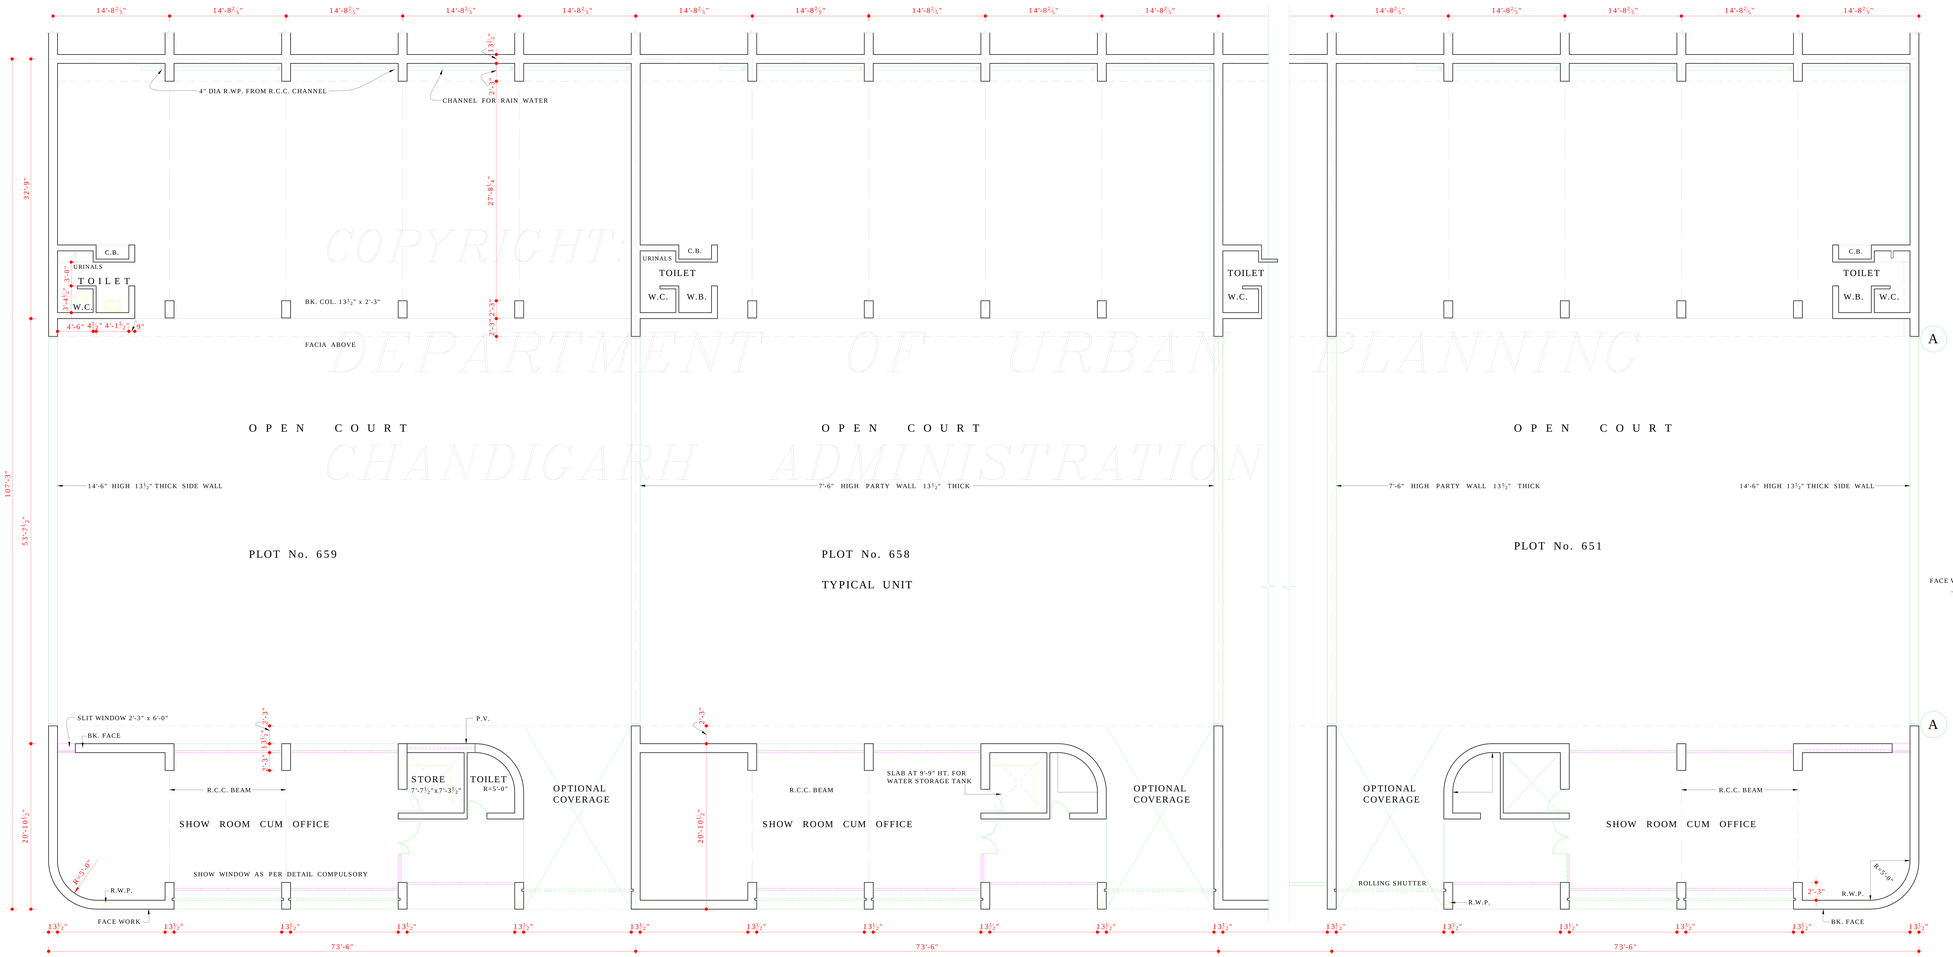

PLAN

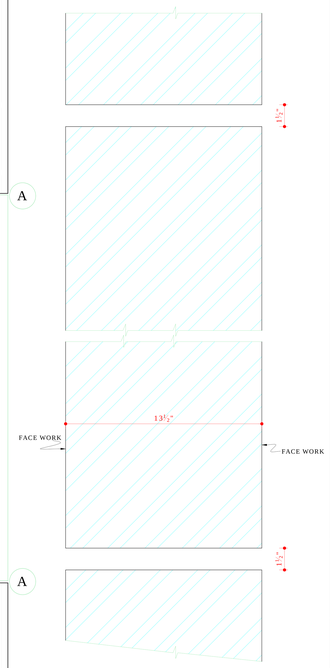

DETAIL AT "A"
SCALE QR. FULL SIZE

COPYRIGHT
DEPARTMENT OF URBAN PLANNING
CHANDIGARH ADMINISTRATION

DISCLAIMER

THOUGH EVERY CARE HAS BEEN TAKEN TO PROVIDE THE CORRECT VERSION OF THE ARCHITECTURAL CONTROL ON THIS DIGITIZED (PDF) FORMAT, YET IN CASE OF ANY DISCREPANCY, THE MASTER COPY OF THE ARCHITECTURAL CONTROL APPLICABLE ON EACH SUCH SITE, AS AVAILABLE IN THE COMMERCIAL RECORD OF THE OFFICE OF CHIEF ARCHITECT OR HER/HIS INTERPRETATION WILL OVERRULE THE DIGITIZED FORMAT.

ATTESTED AS TRUE COPY
Sd/- M.U. KUREKAR
10-9-73
ASSTT. ARCHITECT

DEPARTMENT OF ARCHITECTURE U.T.

S.No.	NOTES.
1.	THIS DRG. IS THE PROPERTY OF THE DEPTT. OF ARCHITECTURE, CHANDIGARH U.T. AND FORMERLY TO GOVT. TO PUNJAB AND MUST NOT BE ALTERED COPIED OR USED IN WHOLE OR IN PART WITHOUT THE PERMISSION OF THIS DEPTT. IN WRITING.
2.	THIS IS ACTUALLY TRACED FROM DRG. No. 1 OF JOB No. 709 ON DATED:- 6-9-73. NIRMAL KUMARI 6-9-73

NOTES:-
THIS DRAWING HAS BEEN COMPUTERISED ON 23-04-10 FROM DRG. No. 1 JOB No. 709

S.No.	DESCRIPTION	SIGN	DATE

REVISIONS

Sd/-
JOGINDER SINGH
30-7-70
CHIEF ADMINISTRATOR

Sd/-
M.N. SHARMA
13-7-70
CHIEF ARCHITECT

Sd/-
R.R. HADHA
13-7-70
SENIOR ARCHITECT

Sd/-
O.P. MEHTA
10-7-70
ARCHITECT

Sd/-
IQBAL SINGH
10-7-70
ASSTT. ARCHITECT

OFFICE OF THE CHIEF ARCHITECT CHANDIGARH

SCALE:- 1/8" TO A FOOT

DATE- 9-7-70

DRAWN
DEEDAR

REDRAWN
NIRMAL KUMARI

DRG. No. 1

JOB No. 709

WORKSHOPS IN INDUSTRIAL AREA PLOT No. 651 TO 668 TWO KANAL (KEY PLAN)

PLAN & ELEVATION