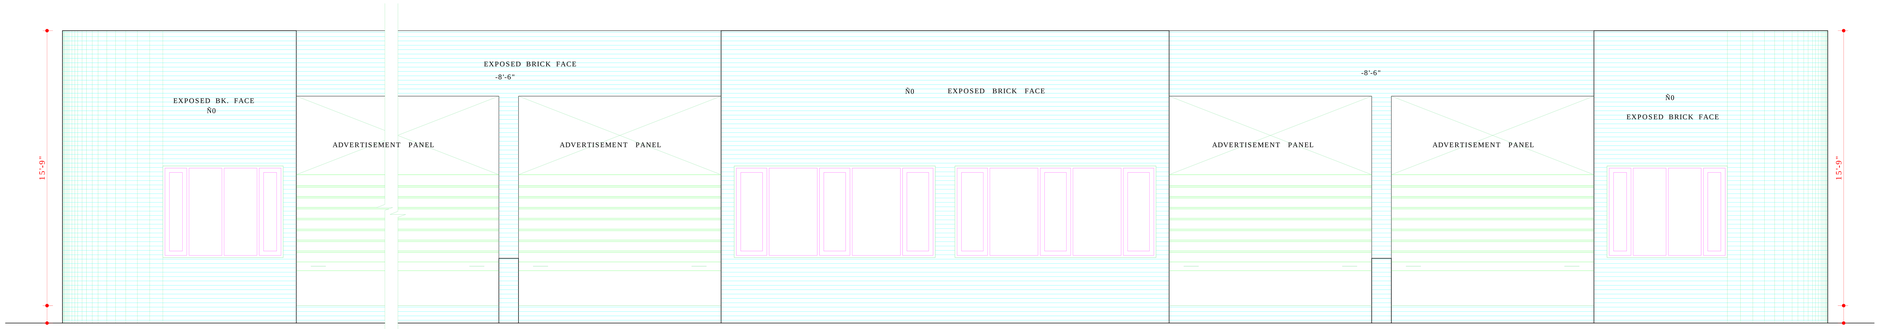

FRONT ELEVATION

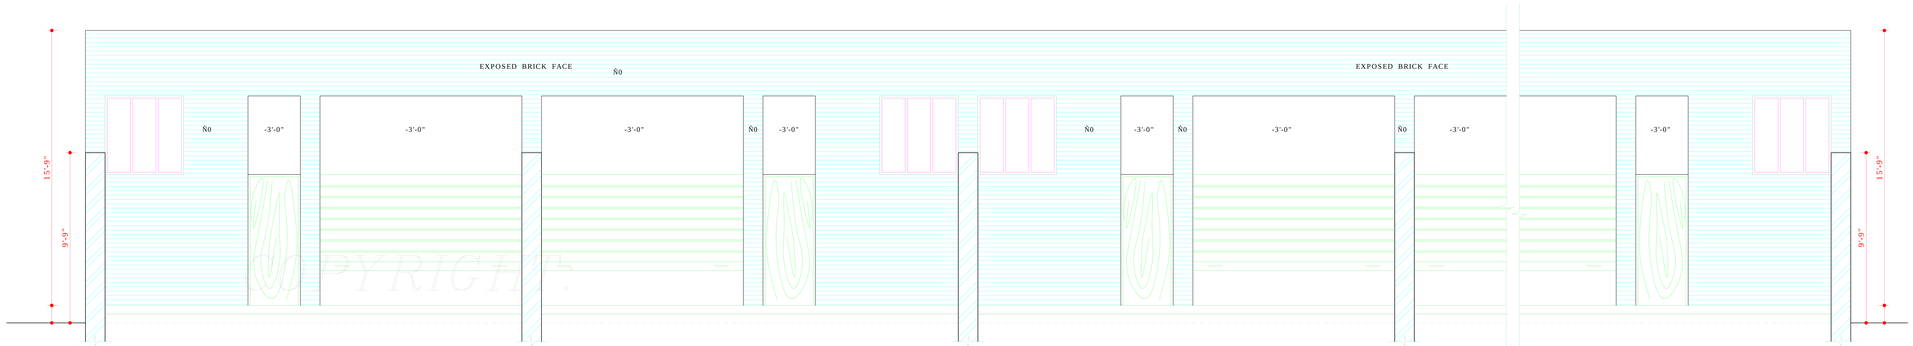

REAR ELEVATION

SIDE ELEVATION

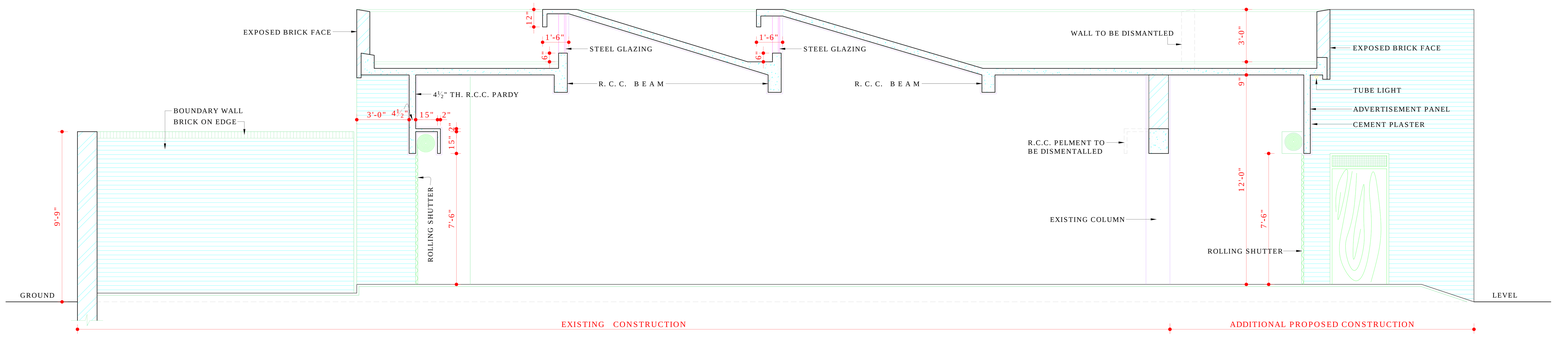

SECTION AT X-X

DEPARTMENT OF URBAN PLANNING
CHANDIGARH ADMINISTRATION
COPYRIGHT.

APPROVAL OF THE CHIEF ADMINISTRATOR
CONVEYED VIDE MEMO No. 89938-UTFI(2)-
82/19299 DATED: 15-12-82

Sd/- SEWA SINGH
27-11-82
CHIEF ADMINISTRATOR
CHANDIGARH ADMINISTRATION

DISCLAIMER
THOUGH EVERY CARE HAS BEEN TAKEN TO PROVIDE THE CORRECT VERSION OF THE ARCHITECTURAL CONTROL ON THIS DIGITIZED (PDF) FORMAT, YET IN CASE OF ANY DISCREPANCY, THE MASTER COPY OF THE ARCHITECTURAL CONTROL APPLICABLE ON EACH SUCH SITE, AS AVAILABLE IN THE COMMERCIAL RECORD OF THE OFFICE OF CHIEF ARCHITECT OR HER/HIS INTERPRETATION WILL OVERRULE THE DIGITIZED FORMAT.

DEPARTMENT OF
ARCHITECTURE U.T.

S.No.	NOTES:-
1.	THIS DRG. TO BE READ IN CONJUNCTION WITH DRG. No. 1 JOB No. 2141

NOTE:-
THIS DRAWING HAS BEEN COMPUTERISED ON 25-01-10 FROM DRG. No. 2 JOB No. 2141

	DESCRIPTION
	REVISION

Sd/- 15-9-82 CHIEF ARCHITECT	Sd/- 13-9-82 SENIOR ARCHITECT.
Sd/- S.K. MIDHA 1-9-82 ARCHITECT.	Sd/- P.S. SACHDEVA 24-8-82 ASSTT. ARCHITECT.

OFFICE OF
THE CHIEF ARCHITECT
CHANDIGARH. U.T.

SCALE = 1/4" = 1'-0"	DATE: 30.7.82

Sd/- RAKESH DRAWN BY	JOB No. 2141	DRG. No. 2

ARCHITECTURAL CONTROL OF INDUSTRIAL SHEDS SIZE 25'-0" x 80'-0" WITH F.S.I. 0.75 (EARLIER CONSTRUCTED AND ALLOTTED BY C.S.I.D.C. WITH 0.60 F.S.I.)

ELEVATIONS & SECTION