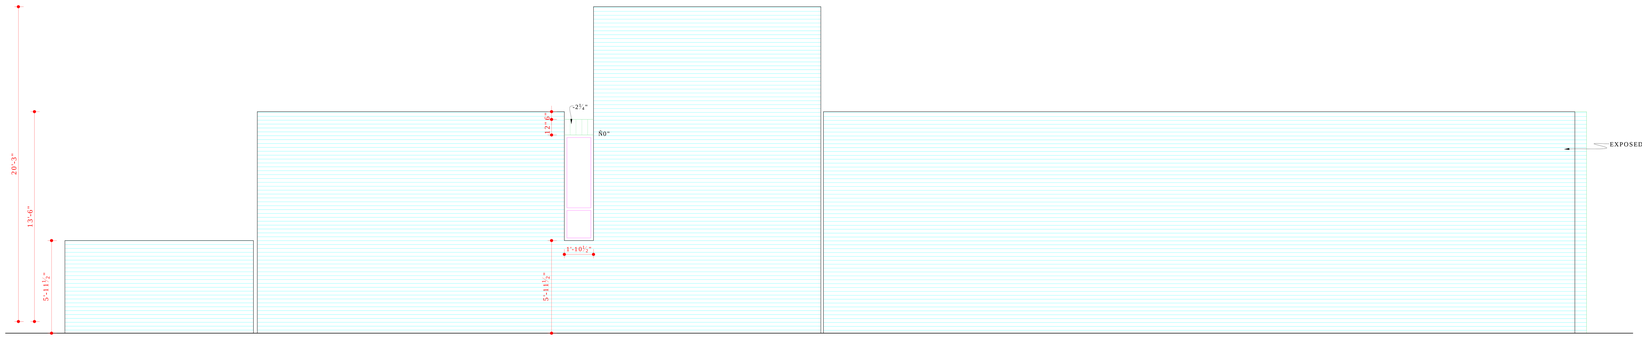

LEFT SIDE ELEVATION

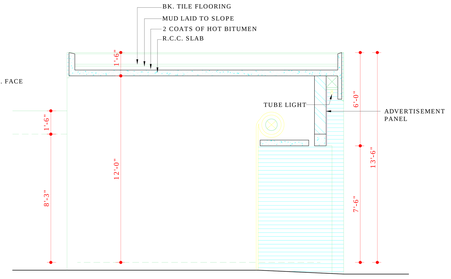

SECTION AT DD'

COPYRIGHT:
DEPARTMENT OF URBAN PLANNING
CHANDIGARH ADMINISTRATION

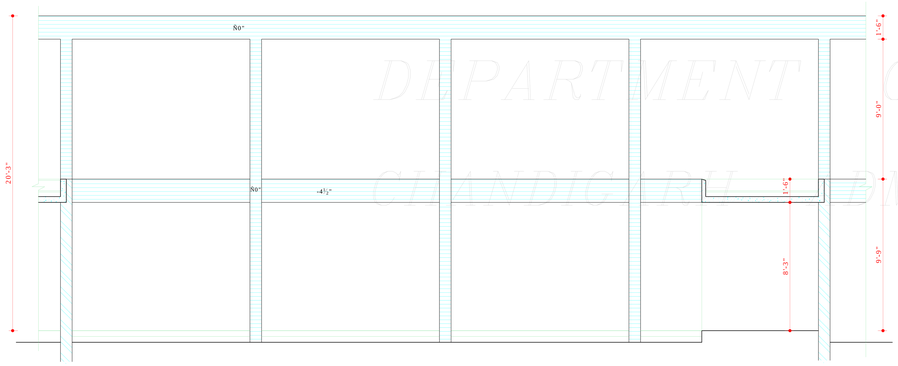

SECTIONAL ELEVATION AT BB'

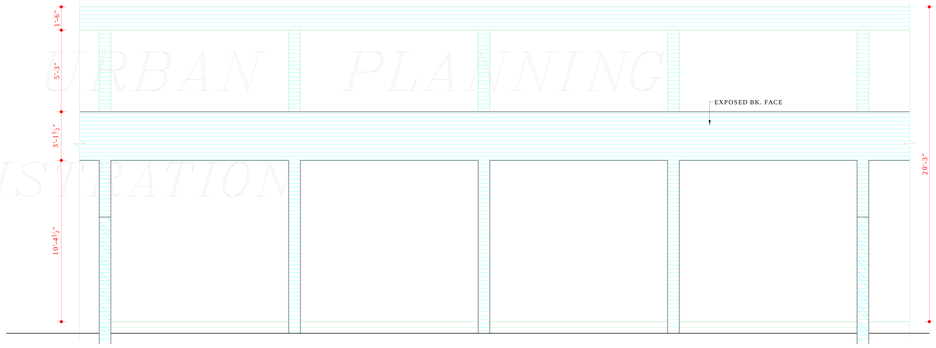

SECTIONAL ELEVATION AT CC'

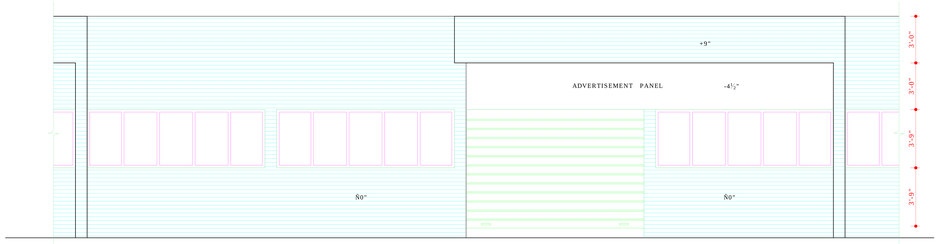

FRONT ELEVATION

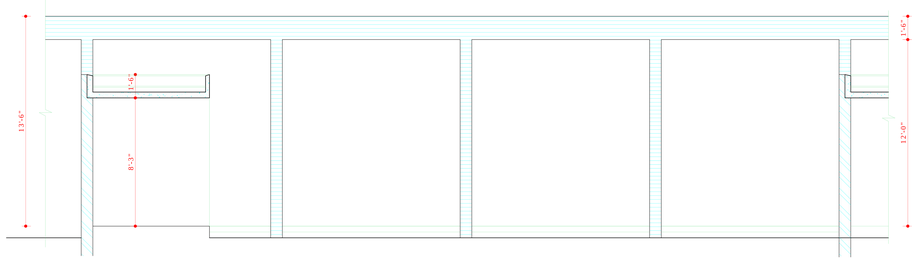

SECTIONAL ELEVATION AT AA'

DISCLAIMER
THOUGH EVERY CARE HAS BEEN TAKEN TO PROVIDE THE CORRECT VERSION OF THE ARCHITECTURAL CONTROL ON THIS DIGITIZED (PDF) FORMAT, YET IN CASE OF ANY DISCREPANCY, THE MASTER COPY OF THE ARCHITECTURAL CONTROL APPLICABLE ON EACH SUCH SITE, AS AVAILABLE IN THE COMMERCIAL RECORD OF THE OFFICE OF CHIEF ARCHITECT OR HER/HIS INTERPRETATION WILL OVERRULE THE DIGITIZED FORMAT.

Sd/-
(K.K. MOOKERJEE)
12.11.75
CHIEF ADMINISTRATOR

DEPARTMENT OF ARCHITECTURE U.T.

S.No.	NOTES:-
17.	ONLY QUALIFIED ARCHITECT SHALL BE ALLOWED TO SUBMIT PLANS, SUPERVISE THE CONSTRUCTION AND ISSUE THE COMPLETION FOR THESE BUILDINGS.
18.	THE CONSTRUCTION OF THE FRONT BLOCK COMPRISING OFFICE ENTRANCE & STORE/OFFICE AND THE MAIN FACTORY SHED IS COMPULSORY IN FIRST PHASE & THE REST OF THE CONSTRUCTION CAN BE DONE IN SECOND PHASE. BUT IN CASE OF THE BUILDING PORTION ADJOINING THE MAIN FACTORY SHED (SPACES WITH 9' CLEAR HEIGHT) THE CONSTRUCTION, WHENEVER TAKEN UP, SHALL BE COMPLETED IN ONE OPERATION.
19.	THE SPACE WITH 9' CLEAR HT. ON THE GROUND AS WELL AS MEZZANINE FLOOR (LEVEL 2) SHALL BE USED ONLY FOR STORES, STORES HYPOTHECATED TO THE BANKS, DRAWING, DESIGN AND DUPLICATING SECTION, AND AREAS FOR TESTING & CALIBRATION.
20.	ONLY REINFORCED CEMENT CONCRETE ROOFING IS PERMITTED.
21.	THIS DRG. IS TO BE READ WITH THE DRG No. 1 JOB No. 922.

NOTE:-
THIS DRAWING HAS BEEN COMPUTERISED ON 07-01-10 FROM DRG. No. 2 JOB No. 922

S.No.	DESCRIPTION

REVISIONS

Sd/- M.N. SHARMA 10-10-75 CHIEF ARCHITECT	Sd/- 10-10-75 SENIOR ARCHITECT.
Sd/- S.K. MIDHA 10-10-75 ARCHITECT.	Sd/- 9-10-75 ASSTT. ARCHITECT.

OFFICE OF THE
CHIEF ARCHITECT
CHANDIGARH. U.T.

SCALE = ¼ INCH TO A FOOT — DATE: 1-10-75

Sd/- DRAWN	JOB No.	DRG. No.
CHECKED	922	2

ARCHITECTURAL CONTROL FOR ONE KANAL PLOTS FOR ELECTRONICS INDUSTRY & OTHER TRADES

ELEVATIONS & SECTIONS