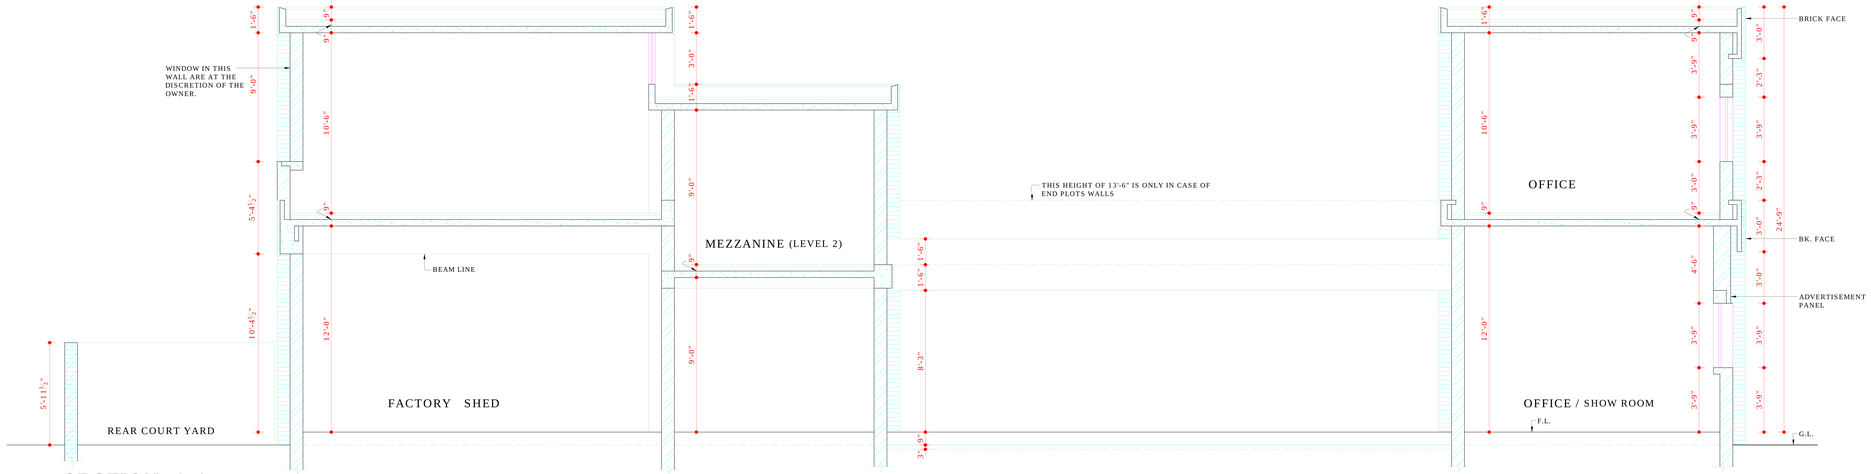

SECTION A-A

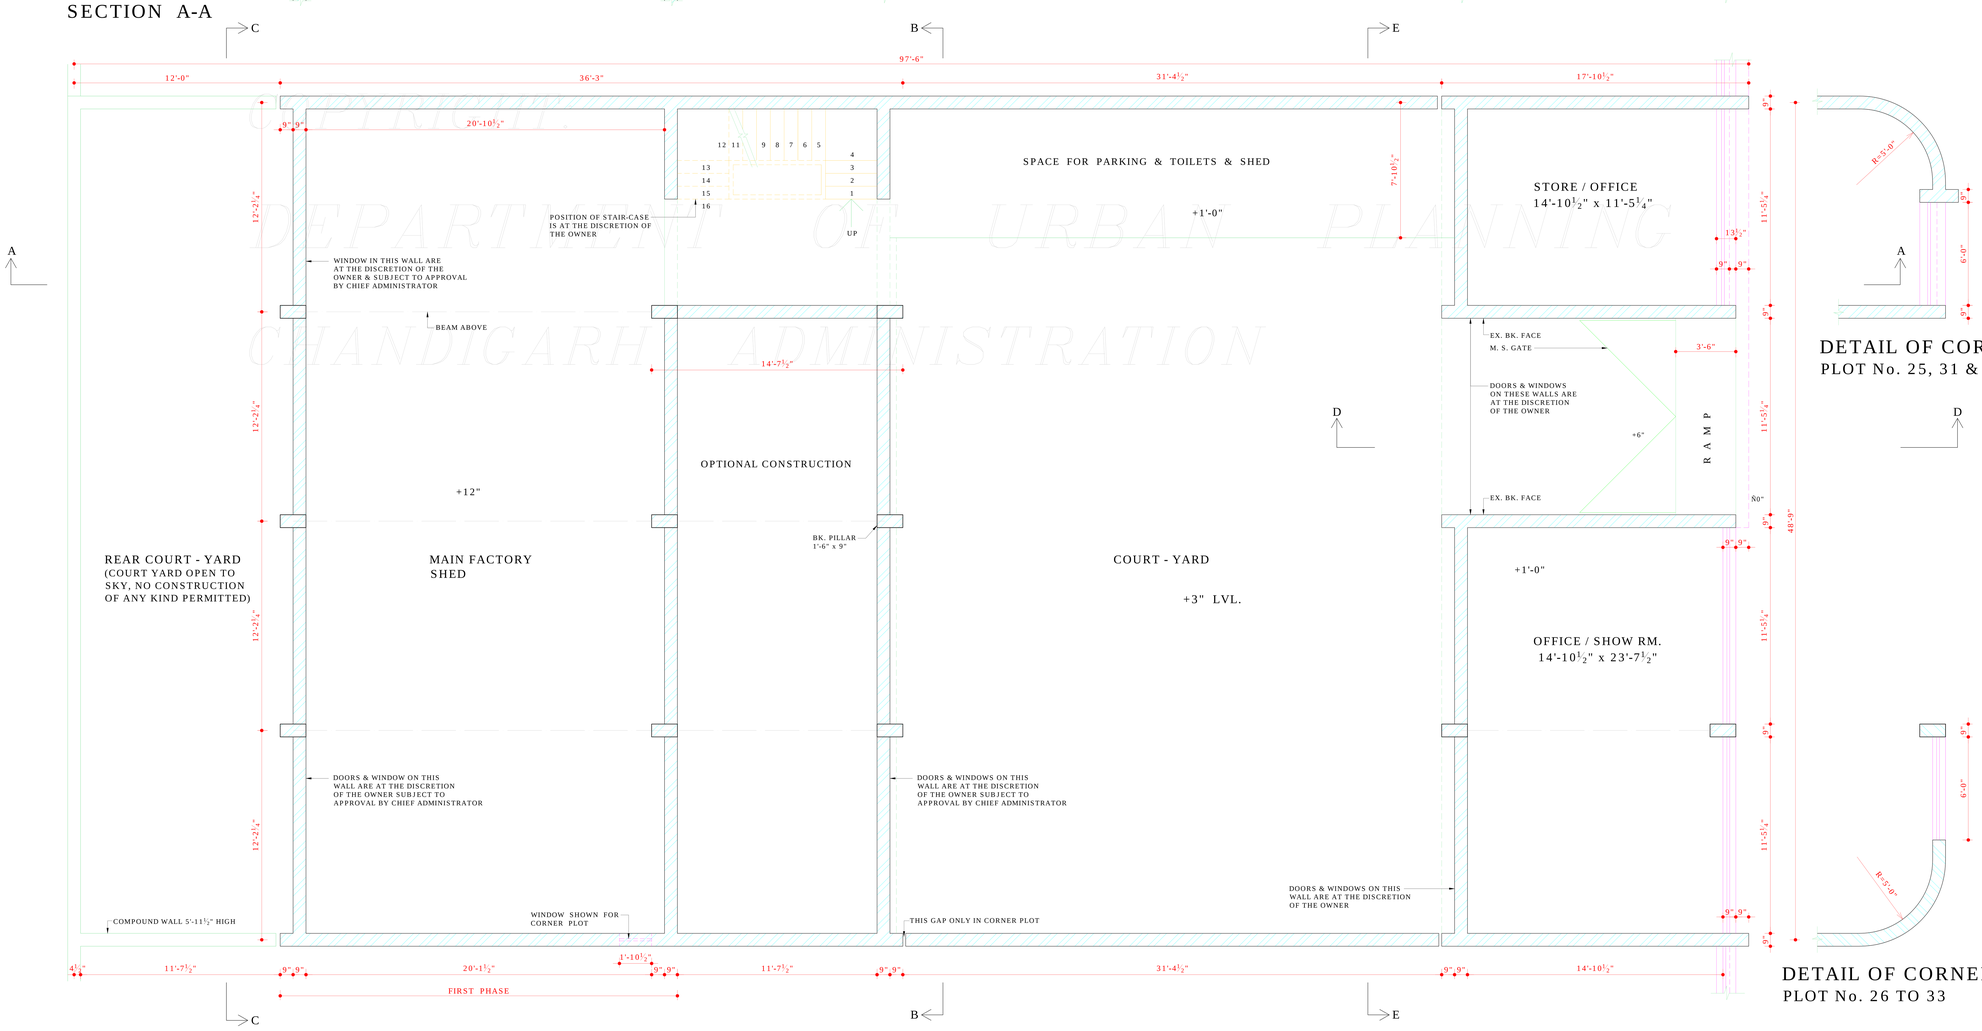

GROUND FLOOR PLAN

DETAIL OF CORNER
PLOT No. 25, 31 & 37

DETAIL OF CORNER
PLOT No. 26 TO 33

DEPARTMENT OF URBAN PLANNING
CHANDIGARH ADMINISTRATION

DISCLAIMER
THOUGH EVERY CARE HAS BEEN TAKEN TO PROVIDE THE CORRECT VERSION OF THE ARCHITECTURAL CONTROL ON THIS DIGITIZED (PDF) FORMAT, YET IN CASE OF ANY DISCREPANCY, THE MASTER COPY OF THE ARCHITECTURAL CONTROL APPLICABLE ON EACH SUCH SITE, AS AVAILABLE IN THE COMMERCIAL RECORD OF THE OFFICE OF CHIEF ARCHITECT OR HER/HIS INTERPRETATION WILL OVERRULE THE DIGITIZED FORMAT.

Sd/-
CHIEF ADMINISTRATOR
CAPITAL PROJECT U.T.
CHD. ADMN.
APPROVAL OF CHIEF ADMINISTRATOR
RECEIVED VIDE MEMO No. 2655-UTFI(3)-2002/7186, DATED: 13-8-2002

DEPARTMENT OF URBAN PLANNING U.T. CHANDIGARH.

S.No.	NOTES:-
1.	THIS DRG. IS THE PROPERTY OF THE DEPTT. OF URBAN PLANNING U.T. CHD & MUST NOT BE ALTERED COPIED OR USED IN WHOLE OR INPART WITHOUT PRIOR PERMISSION OF THIS DEPTT. IN WRITING.
2.	ONLY QUALIFIED ARCHITECTS SHALL BE ALLOWED TO SUBMIT PLANS, SUPERVISE THE CONSTRUCTION & ISSUE THE COMPLETIONS CERTIFICATE FOR THESE BUILDING.
3.	PLINTH LEVEL SHALL BE AS SUPPLIED BY O/O CA CHD. ADMN.
4.	EXP. BRICK WORK SHALL MEAN FAIR FACED BK. WORK WITHOUT ANY PAINT, COLOUR WASH OR POINTING.
5.	INTERNAL CHANGES MAY BE ALLOWED SUBJECT TO THE PRIOR APPROVAL OF THE CHIEF ADMINISTRATOR.
6.	NO DEVIATIONS IN THE FRONT FACADES AS WELL AS ON THE END ELEVATIONS OF THE CORNER PLOTS SHALL BE ALLOWED.
7.	NO ADVERTISEMENT WILL BE ALLOWED IN PLACES OTHER THAN STIPULATED.
8.	COURT YARD SHALL REMAIN OPEN TO SKY AS SHOWN ON DRAWING.
9.	NO RAIN WATER, SOIL VENTILATING OR ANY OTHER PIPE SHALL BE PERMITTED ON THE EXTERNAL FACE OF ANY BUILDING.
10.	THE MEANS OF TAKING ELECTRICAL, TELEPHONE OR ANY OTHER CONNECTIONS FROM THE PUBLIC SUPPLY LINES SHALL BE SHOWN ON THE BUILDING PLANS & SHALL BE SUBJECT TO THE PRIOR-APPROVAL OF THE CHIEF ADMINISTRATOR.
11.	ELECTRICAL INSTALLATIONS AS PER LIGHT FITTINGS ARE CONCERNED SHALL BE SHOWN ON THE PLAN.

NOTE:-
THIS DRAWING HAS BEEN COMPUTERISED ON 07-01-10 FROM DRG. No. 3 JOB No. 922

S.No.	DESCRIPTION	SIGN	DATE

REVISIONS

Sd/-
SARABJEET SINGH
23-7-2002
CHIEF ARCHITECT

Sd/-
RENU SAIGAL
SENIOR ARCHITECT.

Sd/-
BALVINDER SAINI
19-07-02
ARCHITECT.

Sd/-
SHAMS S. SHAIKH
03-07-02
ASSTT. ARCHITECT.

OFFICE OF THE CHIEF ARCHITECT & SECY.
CHANDIGARH. U.T.

SCALE = 4FT. TO AN INCH

DATE:

MANJIT KAUR
DRAWN BY

CHECKED

JOB No. 922

DRG. No. 3

REVISED ARCHITECTURAL CONTROL FOR ONE / KANAL PLOTS FOR ELECTRONIC IND. F.S.I. UPTO 1.00 & OTHER TRADES

GROUND FLOOR PLAN & SECTION