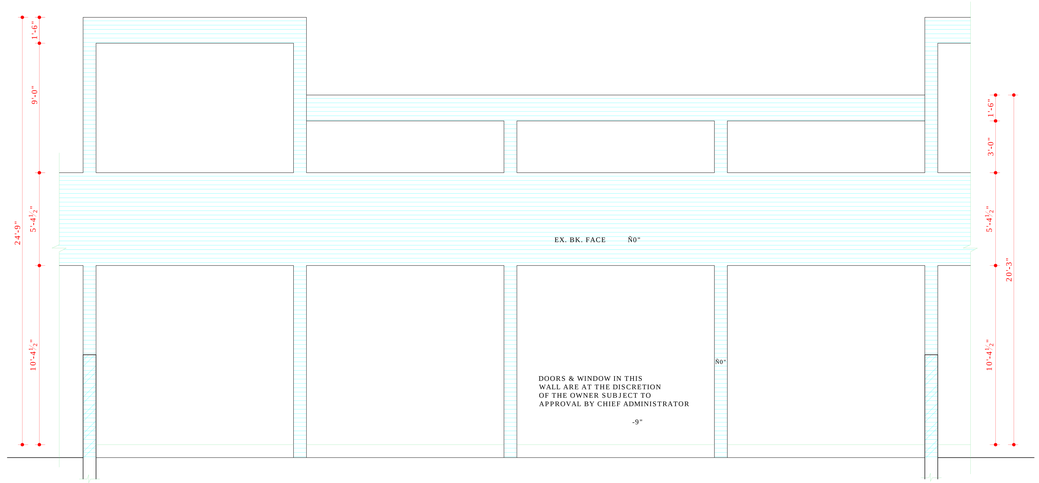

SECTIONAL ELEVATION C-C'

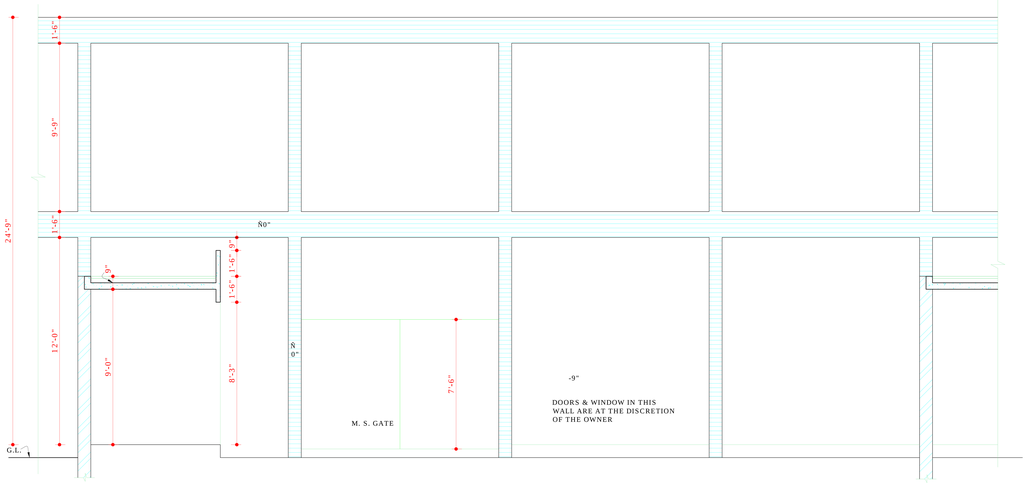

SECTIONAL ELEVATION 'E-E'

COPYRIGHT:
DEPARTMENT OF URBAN PLANNING
CHANDIGARH ADMINISTRATION

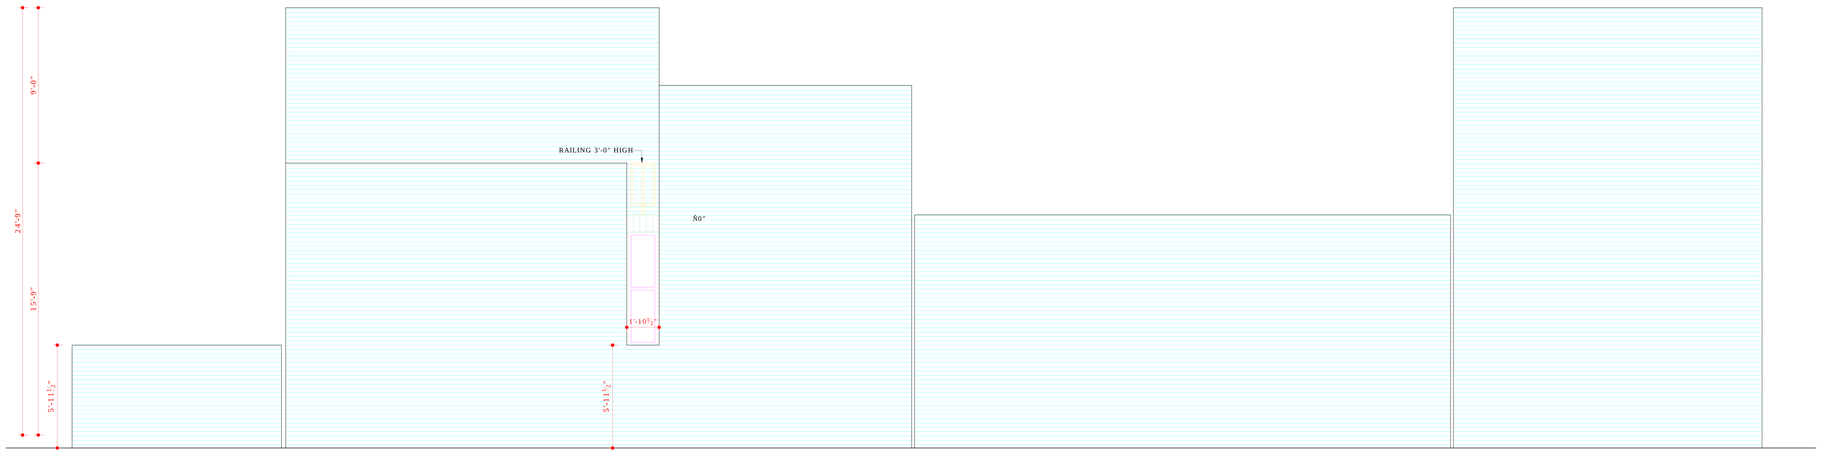

LEFT - SIDE ELEVATION

DISCLAIMER
THOUGH EVERY CARE HAS BEEN TAKEN TO PROVIDE THE CORRECT VERSION OF THE ARCHITECTURAL CONTROL ON THIS DIGITIZED (PDF) FORMAT, YET IN CASE OF ANY DISCREPANCY, THE MASTER COPY OF THE ARCHITECTURAL CONTROL APPLICABLE ON EACH SUCH SITE, AS AVAILABLE IN THE COMMERCIAL RECORD OF THE OFFICE OF CHIEF ARCHITECT OR HER/HIS INTERPRETATION WILL OVERRULE THE DIGITIZED FORMAT.

Sd/-
CHIEF ADMINISTRATOR
CAPITAL PROJECT U.T.
CHD. ADMN.
APPROVAL OF CHIEF ADMINISTRATOR RECEIVED VIDE MEMO No. 2655-UTFI(3)-2002/7186, DATED: 13-8-2002

DEPARTMENT OF
URBAN PLANNING
U.T. CHANDIGARH.

S.No.	NOTES:-
18.	THE CONSTRUCTION OF THE FRONT SIDE COMPRISING OFFICE ENTRANCE AND STORE, OFFICE & THE MAIN FACTORY SHED IS COMPULSORY IN IST PHASE AND THE REST OF THE CONSTRUCTION CAN BE DONE IN 2ND PHASE, BUT IN CASE OF THE BUILDING PORTION ADJOINING THE MAIN FACTORY SHED (SPACES WITH 9'-0" CLEAR HEIGHT), THE CONSTRUCTION WHENEVER TAKEN-UP SHALL BE COMPLETED IN ONE OPERATION.
19.	THE SPACE WITH 9'-0" CLEAR HEIGHT ON THE GROUND AS WELL AS MEZZANINE FLOOR (LEVEL 2) SHALL BE USED ONLY FOR STORE.
20.	ONLY REINFORCED CEMENT CONCRETE ROOFING IS PERMITTED.
21.	IN ADDITION 10% OF THE PERMISSIBLE GROUND COVERAGE SHALL BE ALLOWED FOR THE PURPOSE OF SINGLE STOREYED SHED FOR STORAGE OF MATERIAL, GENERATOR SET PARKING AND POLLUTION CONTROL DEVICES, AS PER THE CONDITION LAID DOWN VIDE ORDERS DATED 24.8.2K OF THE CHIEF ADMINISTRATOR CAPITAL PROJECT U.T. AND ISSUED VIDE ENDST. No. 11.2.64 UTFI(4)2001/8355 DATED 25.8.2K.

NOTE:-
THIS DRAWING HAS BEEN COMPUTERISED ON 07-01-10 FROM DRG. No. 5 JOB No. 922

S.No.	DESCRIPTION	SIGN	DATE
	REVISIONS		

Sd/-
SARABJEET SINGH
23-7-2002
CHIEF ARCHITECT

Sd/-
RENU SAIGAL
SENIOR ARCHITECT.

Sd/-
BALVINDER SAINI
19-07-02
ARCHITECT.

Sd/-
SHAMS S. SHAIKH
03-07-02
ASSTT. ARCHITECT.

OFFICE OF THE CHIEF
ARCHITECT & SECY.
CHANDIGARH. U.T.

SCALE = 4FT. TO AN INCH

DATE:

MANJIT KAUR
DRAWN BY

CHECKED

JOB No. 922

DRG. No. 5

REVISED ARCHITECTURAL CONTROL FOR ONE KANAL PLOTS FOR ELECTRONIC IND. (F.S.I. UPTO 1.00) & OTHER TRADES

ELEVATION & SECTION