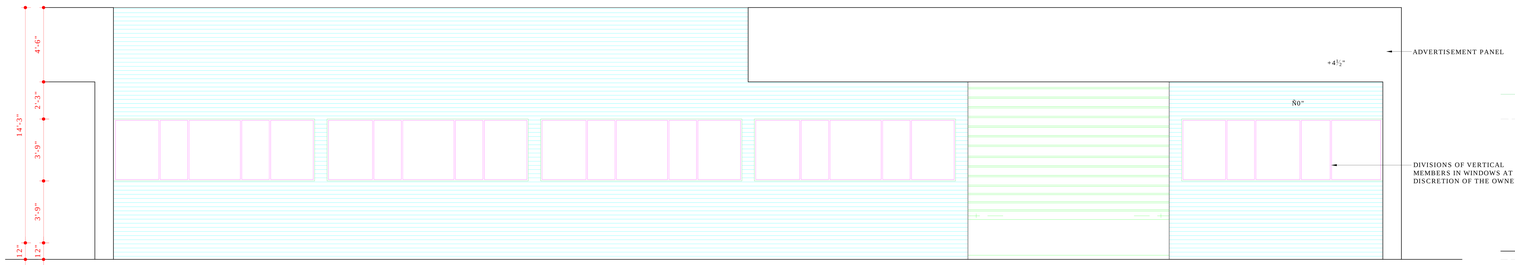

ELEVATION (ALT. 1)

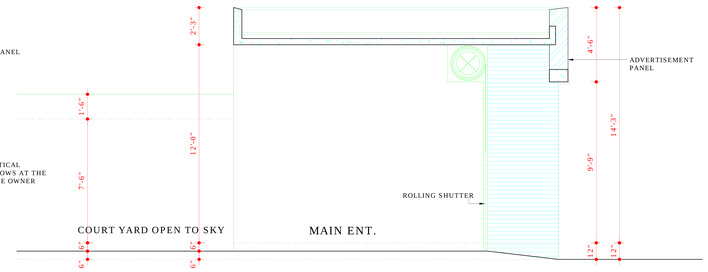

SECTION AT B B

COPYRIGHT:
DEPARTMENT OF URBAN PLANNING
CHANDIGARH ADMINISTRATION

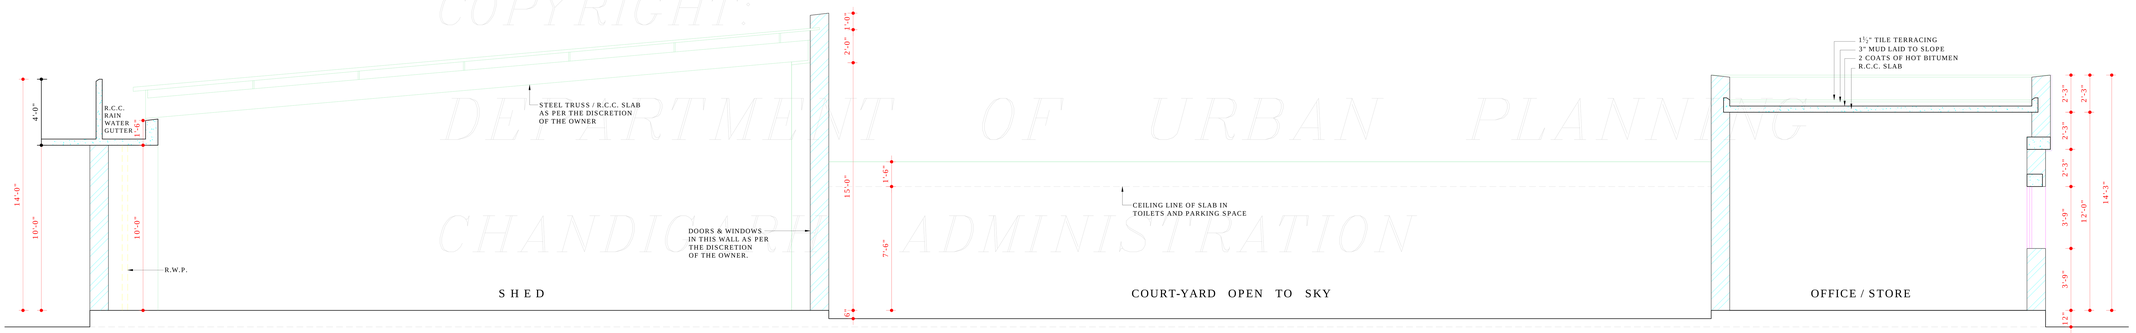

SECTION AT A A

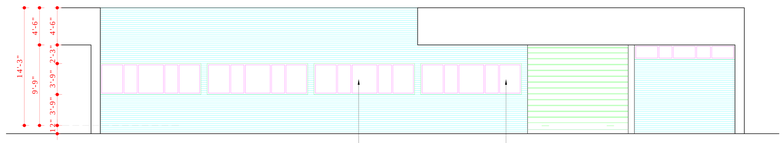

ELEVATION (ALT. 2)

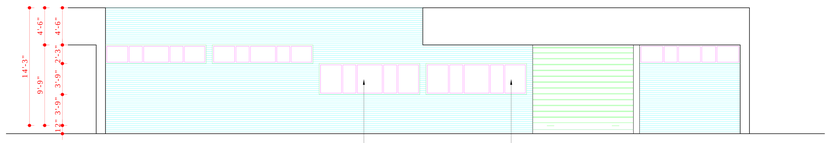

ELEVATION (ALT. 3)

Sd/-

CHIEF ADMINISTRATOR

DISCLAIMER

THOUGH EVERY CARE HAS BEEN TAKEN TO PROVIDE THE CORRECT VERSION OF THE ARCHITECTURAL CONTROL ON THIS DIGITIZED (PDF) FORMAT, YET IN CASE OF ANY DISCREPANCY, THE MASTER COPY OF THE ARCHITECTURAL CONTROL APPLICABLE ON EACH SUCH SITE, AS AVAILABLE IN THE COMMERCIAL RECORD OF THE OFFICE OF CHIEF ARCHITECT OR HER/HIS INTERPRETATION WILL OVERRULE THE DIGITIZED FORMAT.

DEPARTMENT OF ARCHITECTURE U.T.

S.No.	NOTES
	-ENTERANCE & STORE / OFFICE IS COMPULSORY. THE BALANCE SHALL BE PERMITTED TO BE CONSTRUCTED IN PHASES, AS PER CONVENIENCE OF THE OWNER.
20.	THE TREATMENT OF END WALL IN CASE OF CORNER PLOTS & DETAIL OF STEEL GATE, IF SIDE HUNG SHUTTERS ARE PROVIDED, SHALL BE OBTAINED FROM THE OFFICE OF CHIEF ARCHITECT CHANDIGARH.

NOTE:-
THIS DRAWING HAS BEEN COMPUTERISED ON 13-04-10 FROM DRG. No. 2 JOB No. 812

ATTESTED
Sd/-
P.S. SACHDEVA
ASSTT. ARCHITECT

S.No.	DESCRIPTION

REVISIONS

Sd/- M.N. SHARMA 7-2-73 CHIEF ARCHITECT	Sd/- U.E. CHOUDHRY 7-2-73 SENIOR ARCHITECT
Sd/- S.N. MADAN ARCHITECT	Sd/- K.K. KUMAR 6-2-73 ASSTT. ARCHITECT

OFFICE OF
THE CHIEF ARCHITECT
CHANDIGARH U.T.

SCALE = ¼" = 1'-0" & ⅛" = 1'-0"

DATE - 30-1-73

SAJJAN SINGH
TRACED BY

Sd/-
CHECKED BY

JOB. No. 812

DRG. No. 2

ARCHITECTURAL CONTROL OF TWO KANAL PLOTS IN INDUSTRIAL AREA CHANDIGARH

ELEVATIONS & SECTIONS