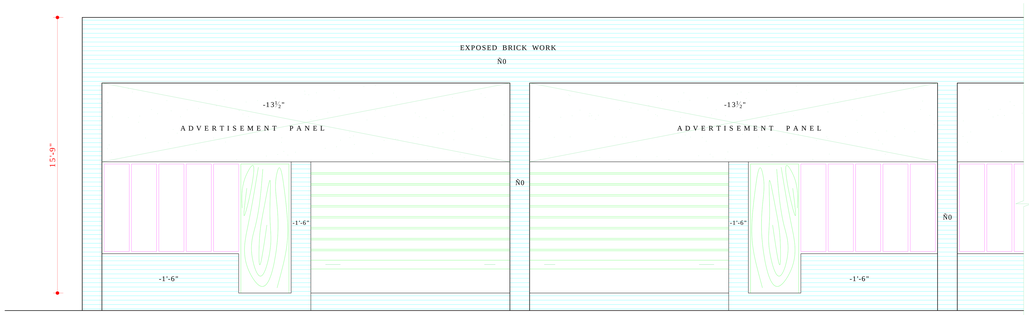

FRONT ELEVATION

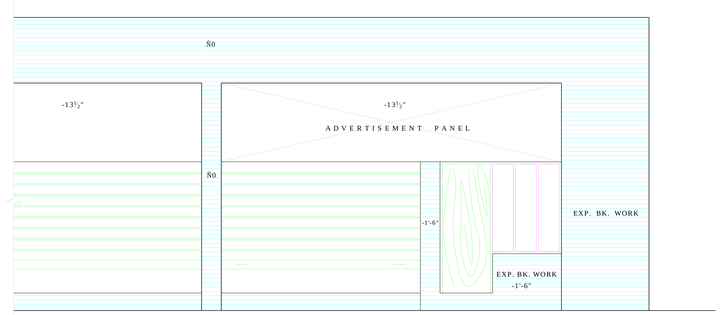

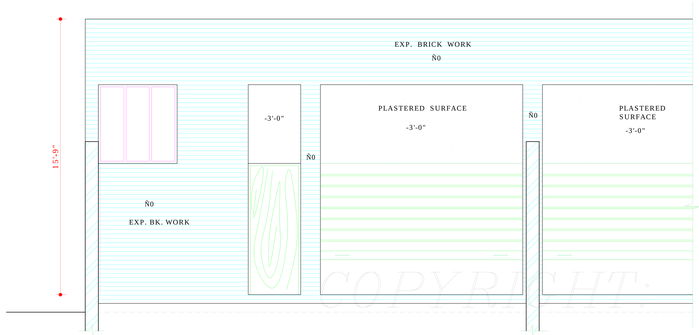

REAR ELEVATION

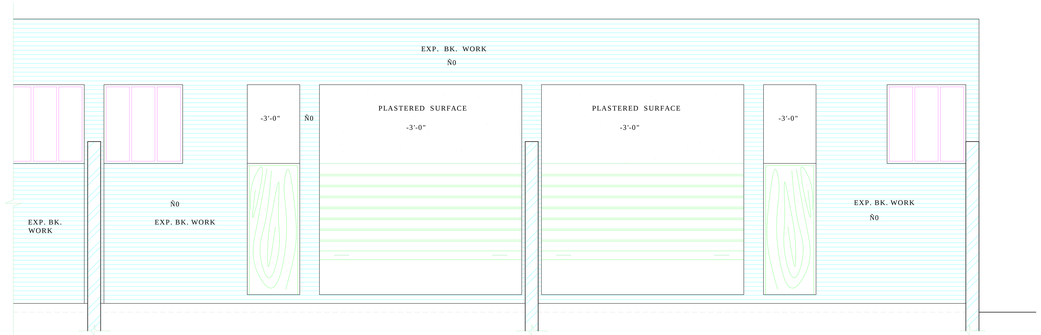

DEPARTMENT OF URBAN PLANNING
CHANDIGARH ADMINISTRATION

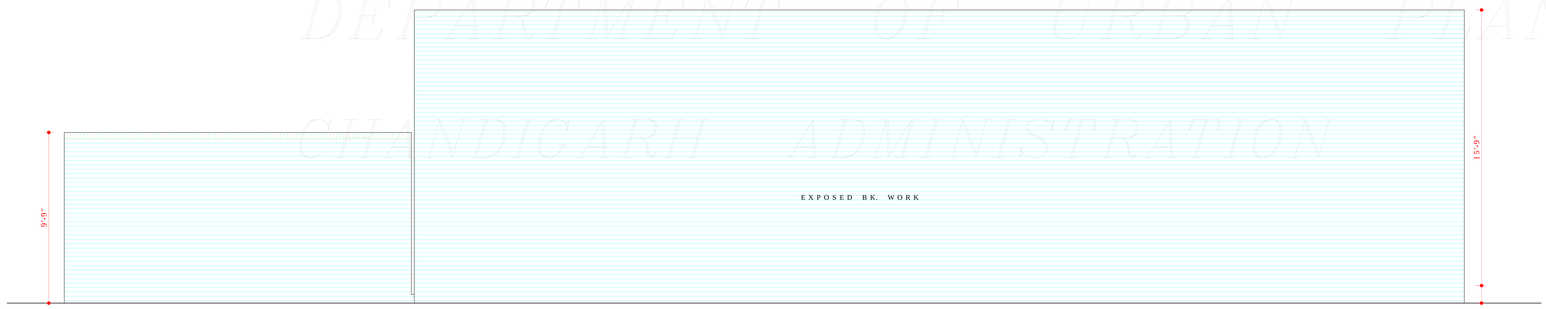

SIDE ELEVATION

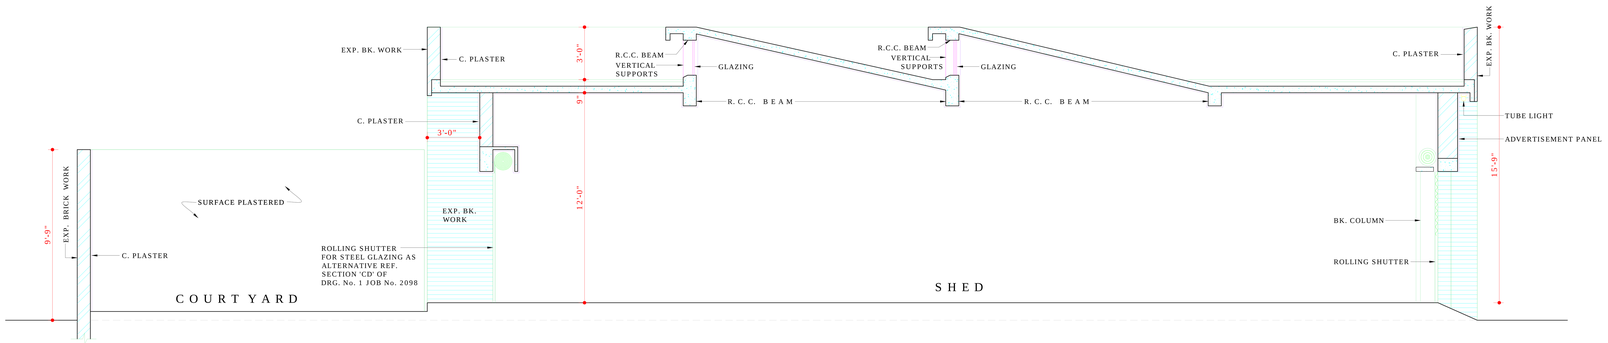

SECTION AT 'AB'

COPYRIGHT.

DISCLAIMER
THOUGH EVERY CARE HAS BEEN TAKEN TO PROVIDE THE CORRECT VERSION OF THE ARCHITECTURAL CONTROL ON THIS DIGITIZED (PDF) FORMAT, YET IN CASE OF ANY DISCREPANCY, THE MASTER COPY OF THE ARCHITECTURAL CONTROL APPLICABLE ON EACH SUCH SITE, AS AVAILABLE IN THE COMMERCIAL RECORD OF THE OFFICE OF CHIEF ARCHITECT OR HER/HIS INTERPRETATION WILL OVERRULE THE DIGITIZED FORMAT.

APPROVAL OF THE CHIEF ADMINISTRATOR RECEIVED VIDE MEMO No. 3287-UTFI(2)-81/9759 DATED: 15-7-81

Sd/- SEWA SINGH
9-7-81
CHIEF ADMINISTRATOR
CHANDIGARH ADMN
CHANDIGARH

DEPARTMENT OF ARCHITECTURE U.T.

S.No.	NOTES:-
1.	THIS DRAWING IS TO BE READ IN CONJUNCTION WITH DRG. No. 1, JOB No. 2098.

NOTE:-
THIS DRAWING HAS BEEN COMPUTERISED ON 25-01-10 FROM DRG. No. 2 JOB No. 2098

DESCRIPTION

REVISION

Sd/- 29-5-81 CHIEF ARCHITECT	Sd/- 27-5-81 SENIOR ARCHITECT.
Sd/- S.K. MIDHA 11-5-81 ARCHITECT.	Sd/- P.S. SACHDEVA 11-5-81 ASSTT. ARCHITECT.

OFFICE OF
THE CHIEF ARCHITECT
CHANDIGARH.

SCALE = ¼" = 1'-0"		DATE: 4-5-81
Sd/- RAKESH DRAWN BY	JOB No. 2098	DRG. No. 2
CHECKED		

ARCHITECTURAL CONTROL FOR INDUSTRIAL PLOTS OF 10 MARLA (SIZE 25'-0" x 80'-0") INDUSTRIAL AREA PHASE II

ELEVATIONS & SECTIONS